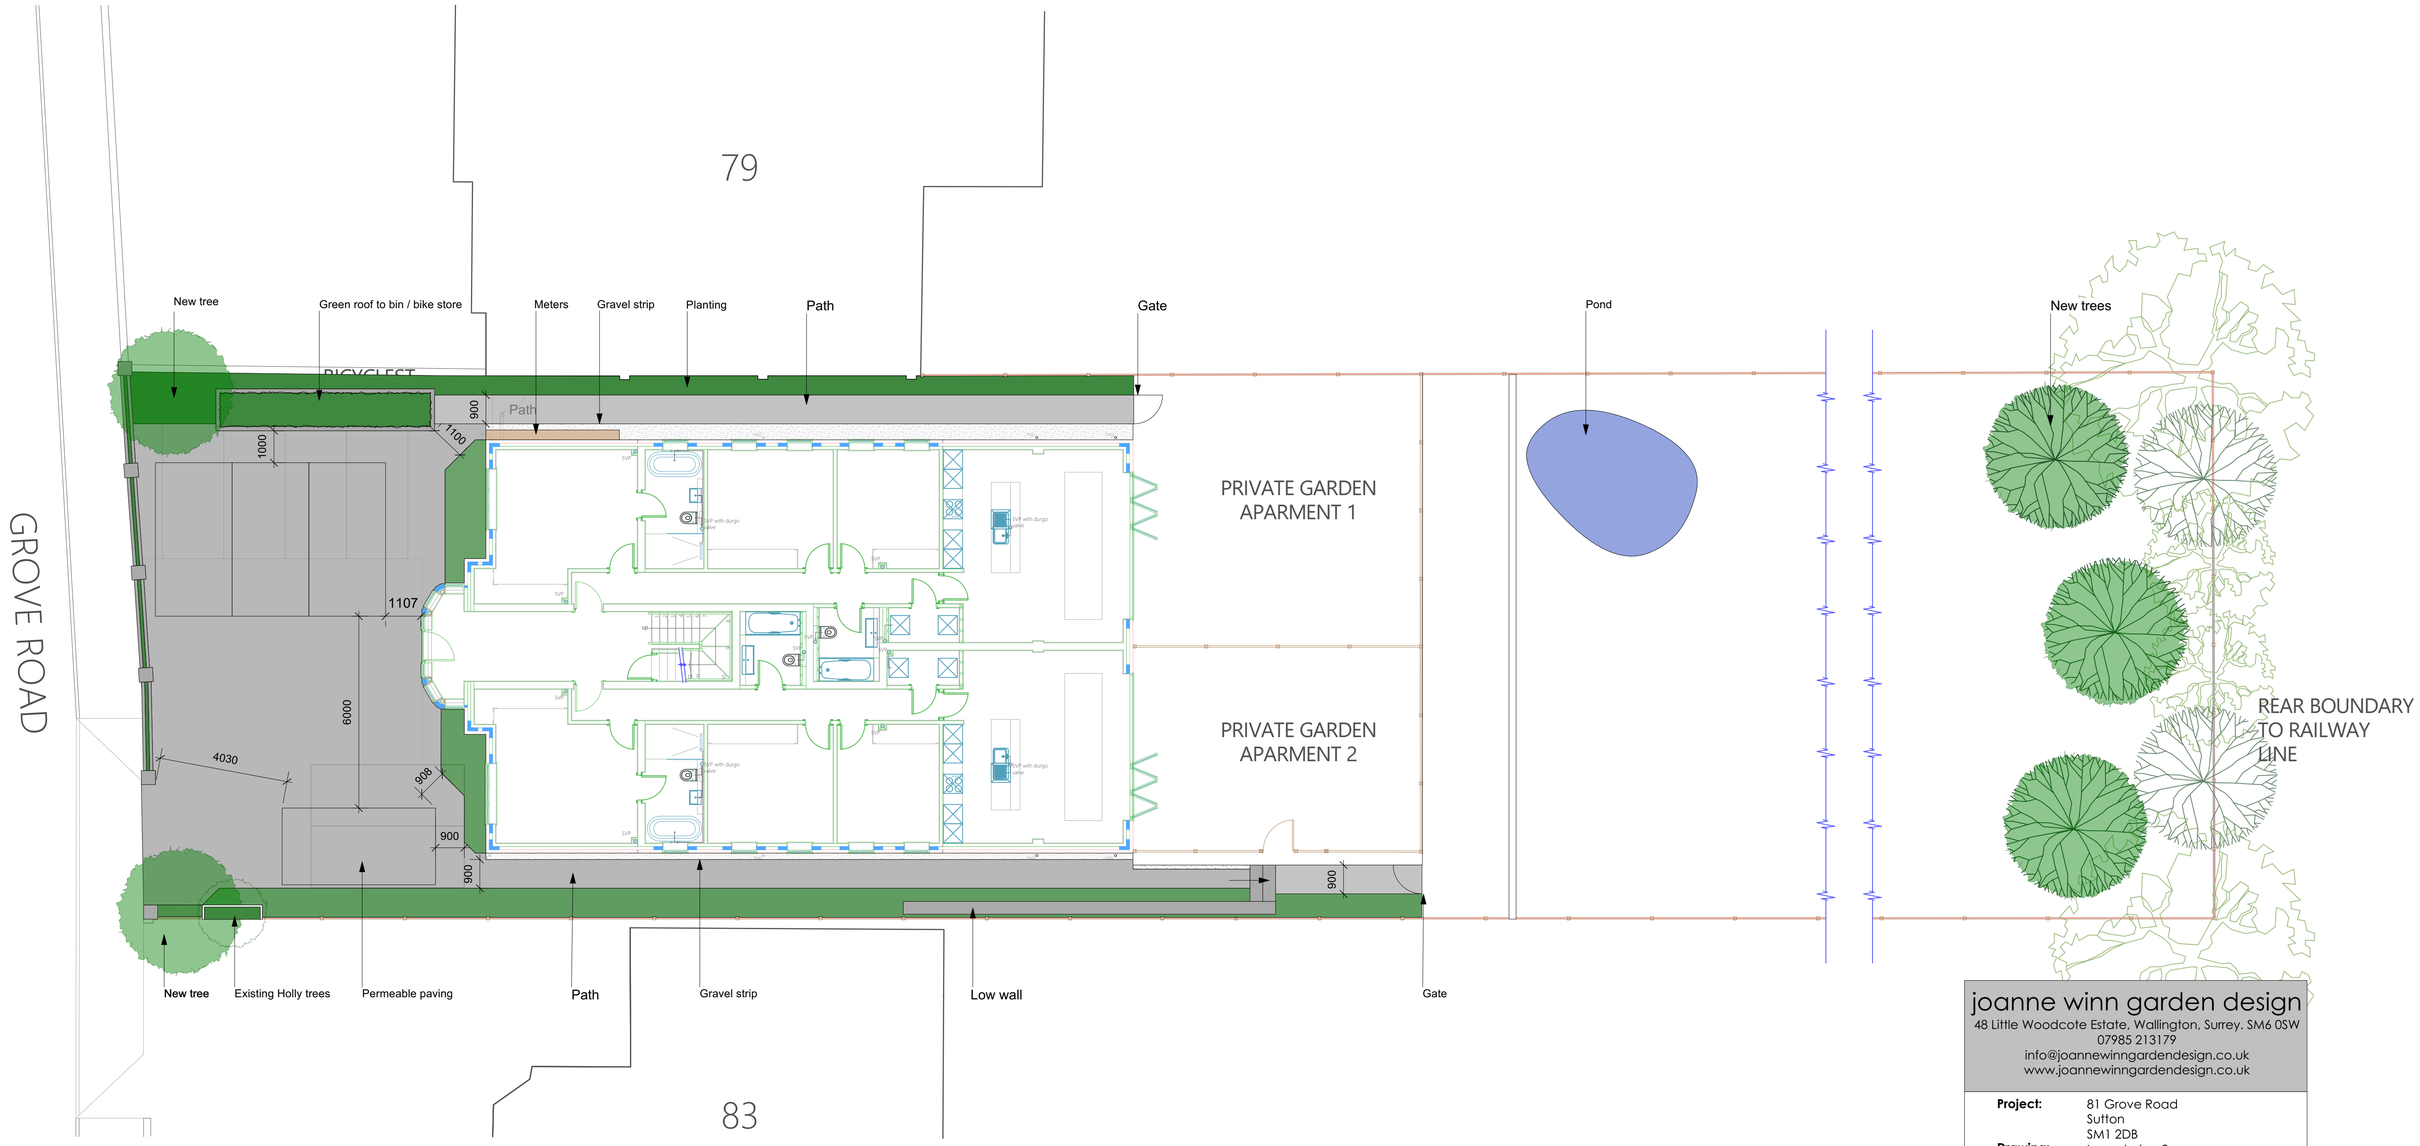

joanne winn garden design
48 Little Woodcote Estate, Wallington, Surrey. SM6 0SW
07985 213179
info@joannewinngardendesign.co.uk
www.joannewinngardendesign.co.uk

Project: 81 Grove Road
Sutton
SM1 2DB

Drawing: Layout plan 2

Date: 2/4/2024

Scale: 1:100 @ A1

Do not scale from drawing
All measurements and levels to be checked on site prior to works commencing. Any discrepancies to be reported to designer

SITE PLAN