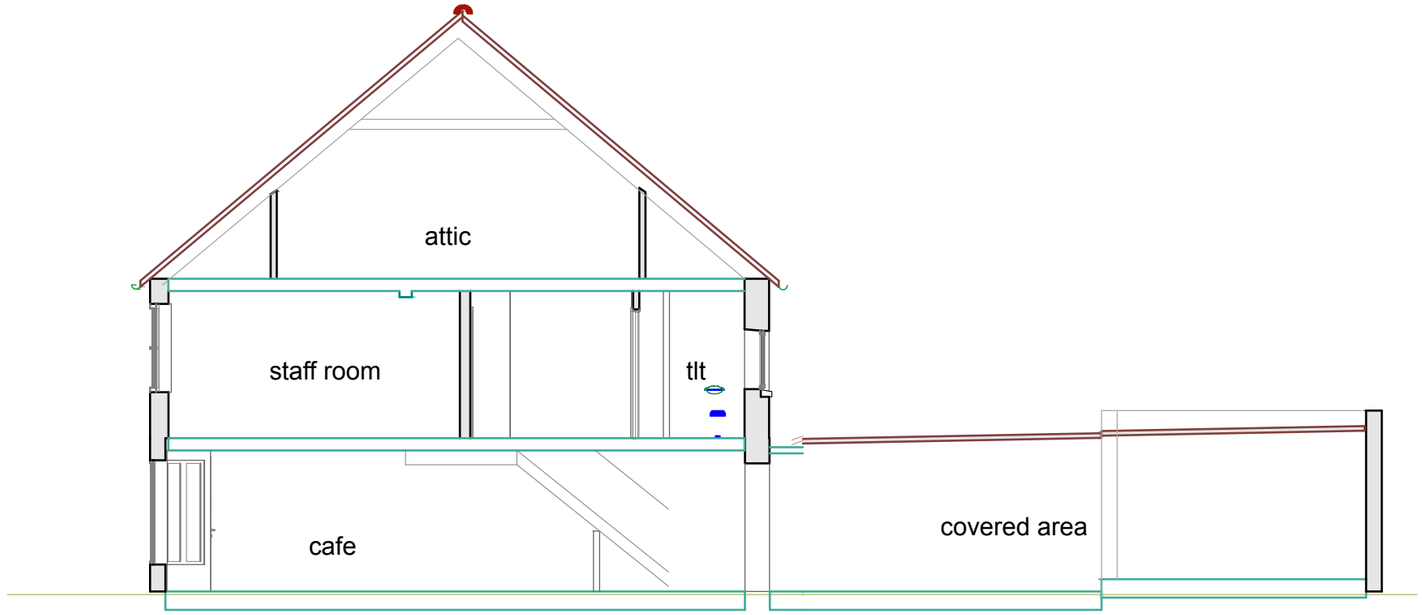

1 Building Section (4) 1:100

Purpose of Issue **Sections Proposed**	status	Drawn By Date Checked By Date Approved By Date	Scales @ A3 **1:100**	Project No. 1841	Originator alan wahlers ba (hons) dip arch (sheff) architect t: 01623 882715 e: alan@wahlers.co.uk	Project **9 Toothill Lane, MANSFIELD, Notts**	Client **R and E Aliaj**	Layout Title **S-01 Building Section**

Drawing Number 1841 - 1225

project	originator	zone	level	type	role	number	rev