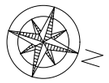

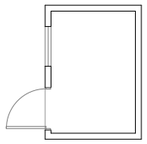

EXISTING GROUND PLAN

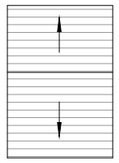

EXISTING ROOF PLAN

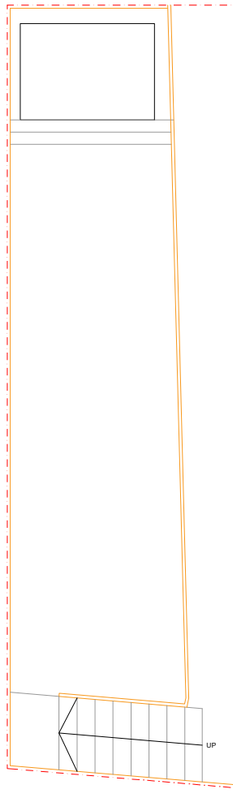

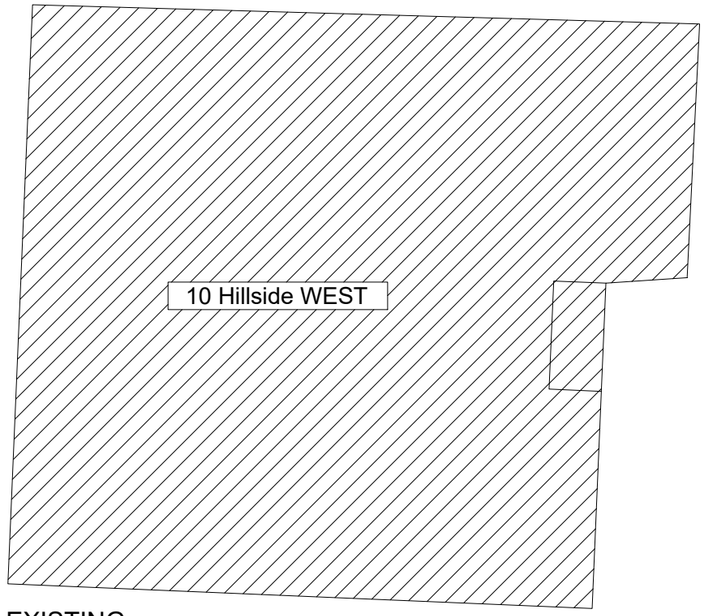

EXISTING
GROUND FLOOR PLAN

EXISTING
FRONT ELEVATION

EXISTING
SIDE ELEVATION-1

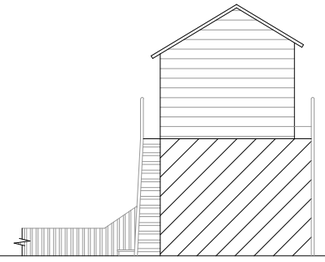

EXISTING
REAR ELEVATION

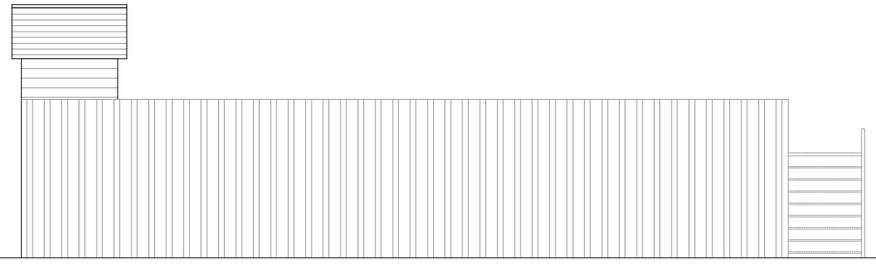

EXISTING
SIDE ELEVATION-2

A	05.04.24	DA ISSUE	GK
		AMENDMENT	BY

0 1 2 3 4 5
Metres

SCALE 1:100@A3

Project :
Proposed Out Building

Date : 05/04/24

Sheet Title :
Existing Plans & Elevations

Sheet no : 01

Address :
10 Hillside WEST
KILBRIDE
KA23 9NZ

Applicant :