③ Proposed Front Elevation
Scale: 1:100

④ Proposed Rear Elevation
Scale: 1:100

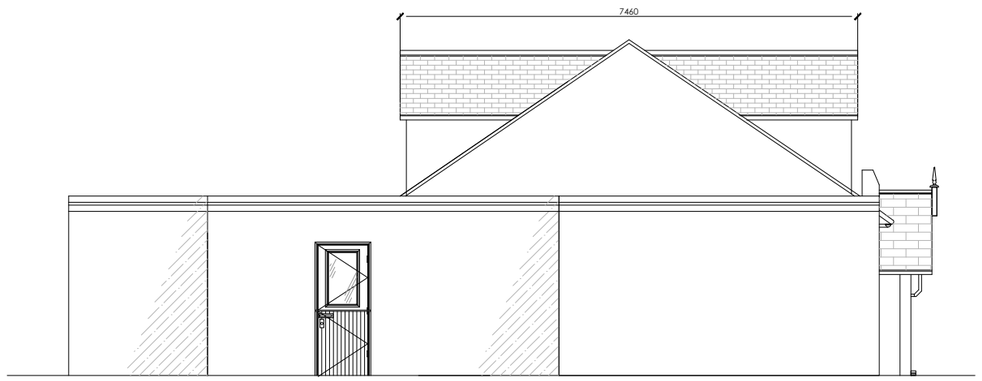

⑤ Proposed Side Elevation A
Scale: 1:100

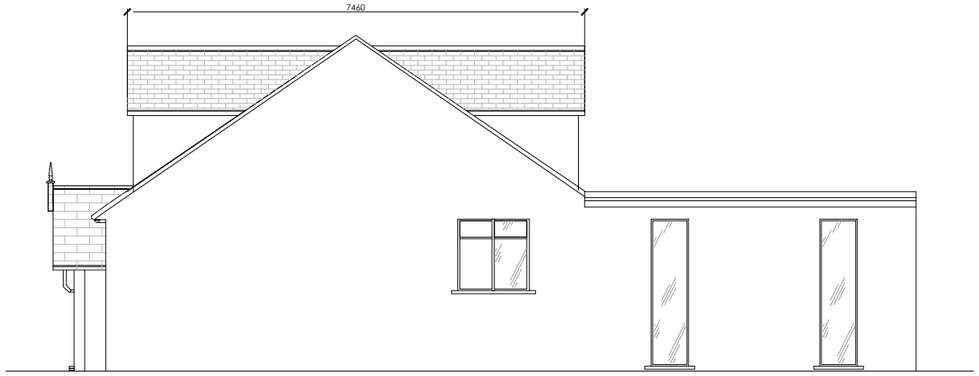

⑥ Proposed Side Elevation B
Scale: 1:100

1:100

2m 0 2m 4m 6m 8m 10m

DRAWING TO BE READ IN CONJUNCTION WITH SCOPE OF WORKS

FLOOR PLATE AREA: XXXX SQFT

REV	DESCRIPTION	DRWN	CHKD	DATE
-	------	--	--	DD/MM/YY

DRAWING STATUS

PITCH DRAWING

CLIENT

Church Residence

PROJECT ADDRESS

Chiddingstone
Eynsford Road
Farningham, Kent, DA4 0BQ

TITLE

Proposed
Elevations

SCALE	1:100@A3	DATE	29.01.24
DRAWN	LS	CHECKED	

PROJECT NO	BLDG.	FLOOR	DETAIL	REV.
24 - 7480-	00	- 00	- ELE	- REV_A

Three Point Studio
INSPIRE | DESIGN | DELIVER

97 Walnut Tree Road
Shepperton
TW17 0RP

Tel: 077 393 159 77
info@threepointstudio.co.uk
www.threepointstudio.co.uk

The copyright in this drawing is vested in Three Point Studio Limited and its subsidiary companies ("TPS"), and no license or assignment of any kind has been, or is, granted to any third party whether by provision of copies, originals or otherwise, unless agreed expressly in writing by TPS. This drawing may not be copied, shown or given to a third party unless agreed expressly in writing by TPS.
© Copyright TPS

Layouts and all dimensions are subject to confirmation on site prior to commencement of any works. Do not scale from this drawing. TPS cannot accept responsibility for the accuracy of scaled plans supplied to us by third parties in either hard copy or PDF formats.