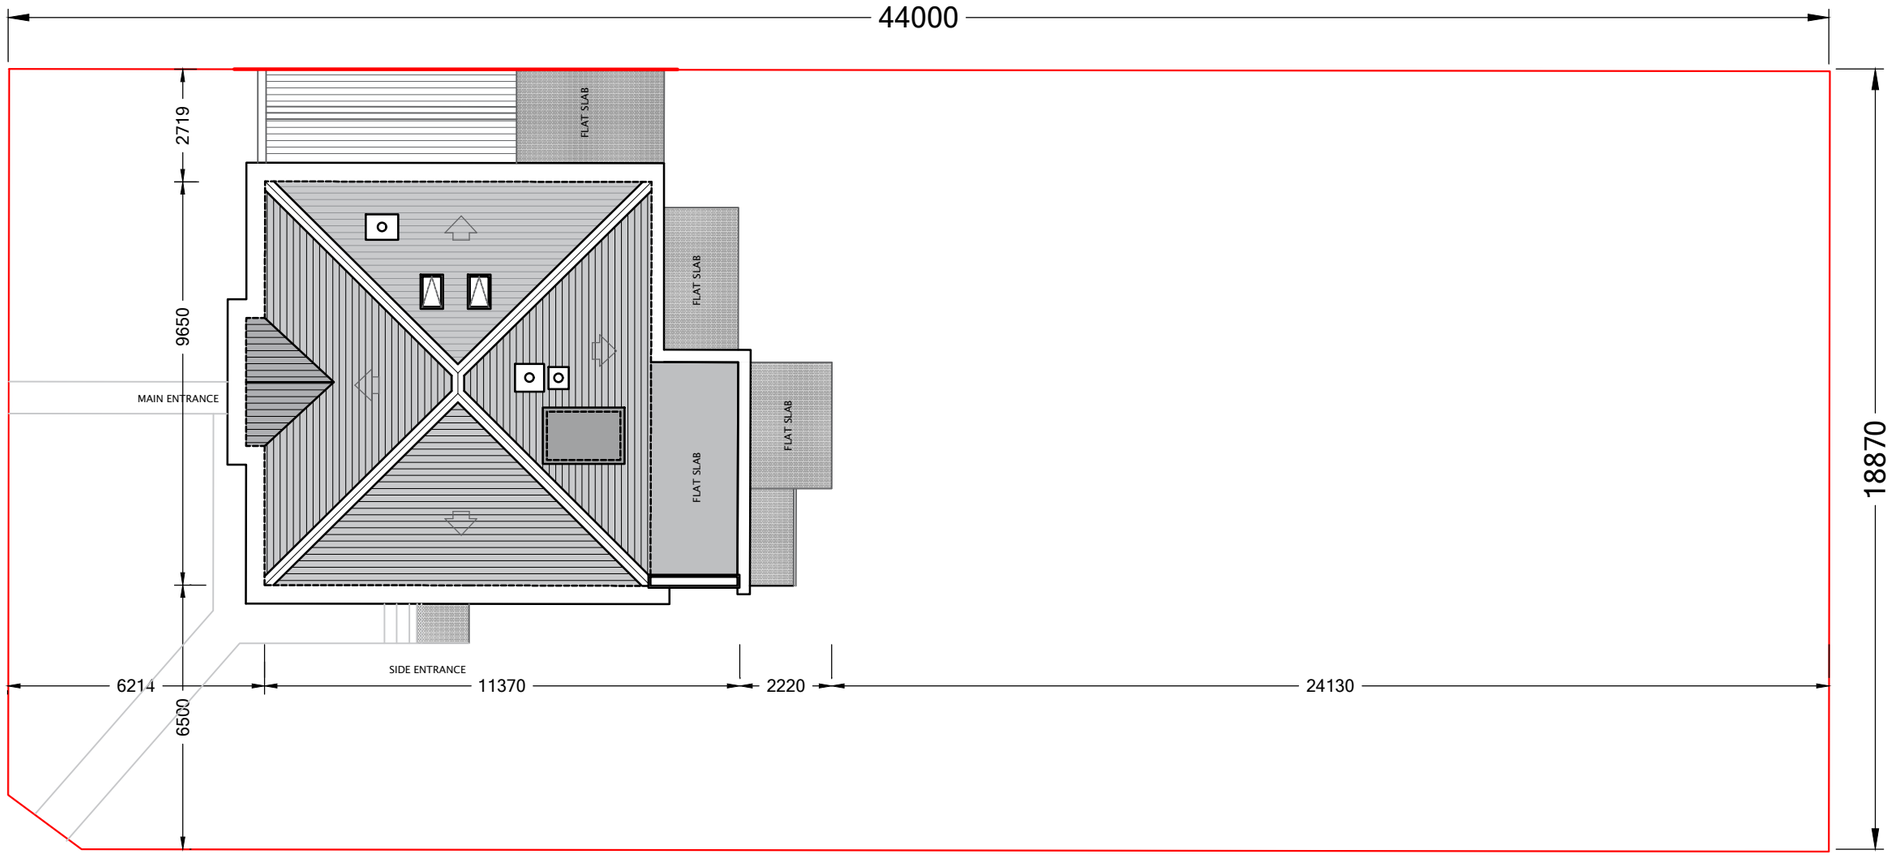

N

SITE Plan
SCALE 1 :150

No.	Description	Date	By

Revision Schedule

Status
PLANNING

GRAND HOMES

Client
MOHAMMAD ZARZOUR

Project
364 Whitton Avenue East
Greenford UB6 0JP

Title
Existing- Site Plan

Drawing Number
02-364GF-EX-PL2

Date	Drawn	Scale
12.06.2023	ZA	Scale 1:150 @ A3