Key:

A - Metal sheeting to match existing

B - Metal roller shutter door to match existing

C - Security shutter on new personnel door

D - Steel portal frame extension

E - PVC rainwater goods to match existing

F - Double glazed windows

G - New external lighting

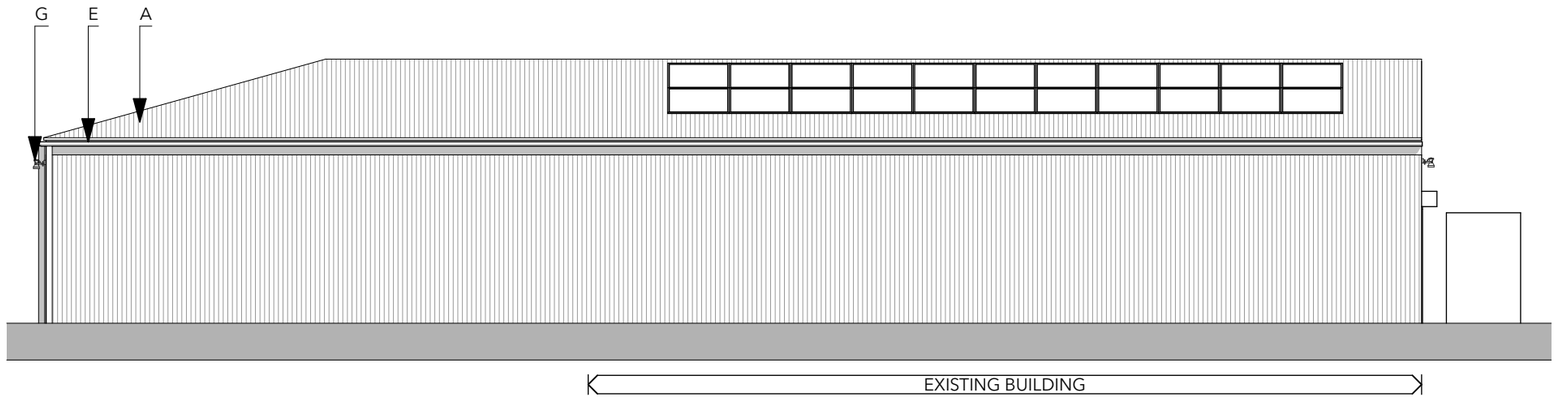

0m 5m

E-03 SW Elevation

1:100

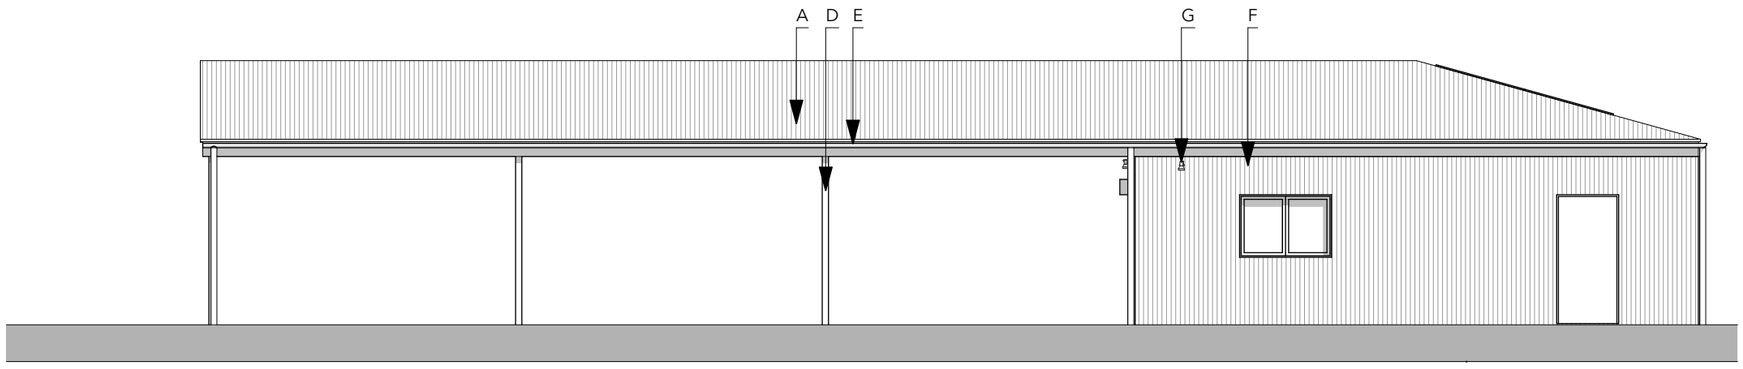

0m 5m

E-04 NW Elevation

1:100

Construction Risks	Maintenance/cleaning Risks	Demolition/adaptation Risks

In addition to the hazard/risks normally associated with the types of work detailed on this drawing take note of the above. It is assumed that all works on this drawing will be carried out by a competent contractor working, where appropriate, to an appropriate method statement.

Safety Health and Environmental Information Box

Disclaimer

This document and its design content is copyright ©. It shall be read in conjunction with all other associated project information including models, specifications, schedules and related consultants documents. Contractors must check all dimensions on site. Only figured dimensions are to be worked from. Discrepancies must be reported immediately to the Architect before proceeding. If in doubt ASK.

RevID	ChID	Change Name	Date
01			13/02/2024

Location

Sans Souci Garage, Poorhouse Hill, North Petherwin, Launceston, Cornwall. PL15 8FJ

Client

Leoni & Paul Hollett

Layout Name

Proposed Elevations cont.

Project Number	Drawing Number
023-38	336

Revision	Scales at A3
01	1:100

Checked By	Purpose of Issue
MK	Planning

PLACE architects

people@placearchitects.co.uk

01566 772035