REVISIONS

A 22.1.2024 Window to south elevation amended

B 12.3.2024 Proposed block plan added

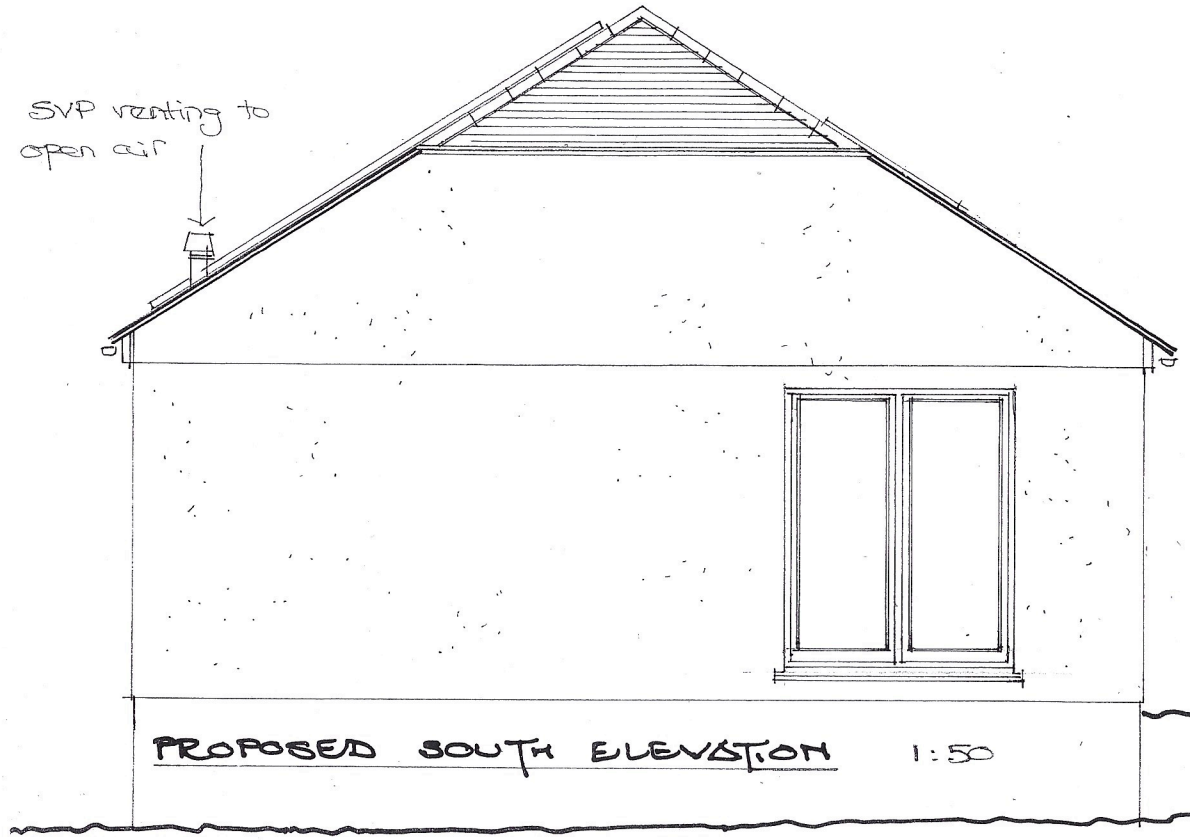

PROPOSED SOUTH ELEVATION 1:50

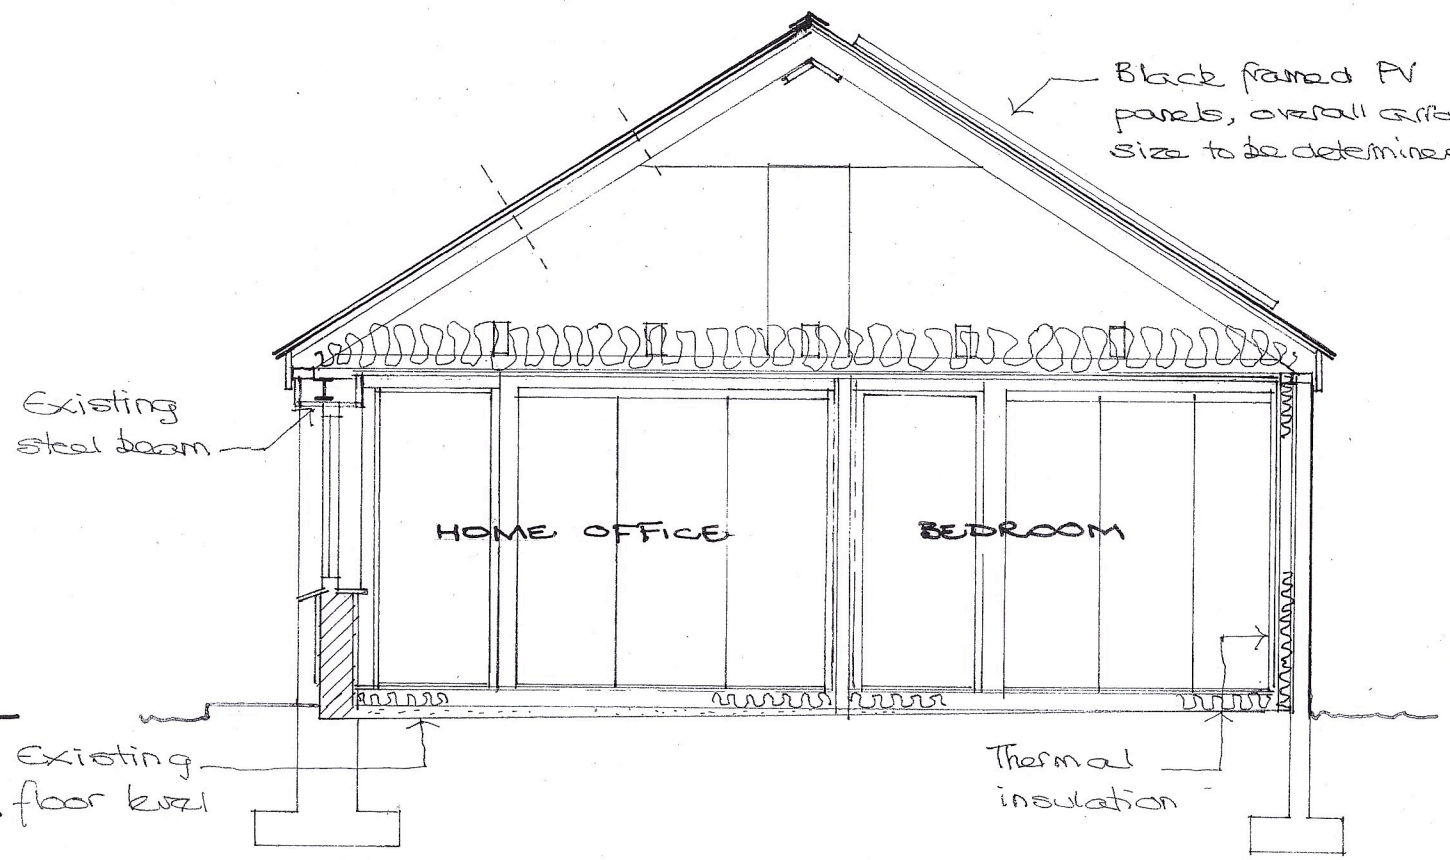

TYPICAL PROPOSED SECTION 1:50

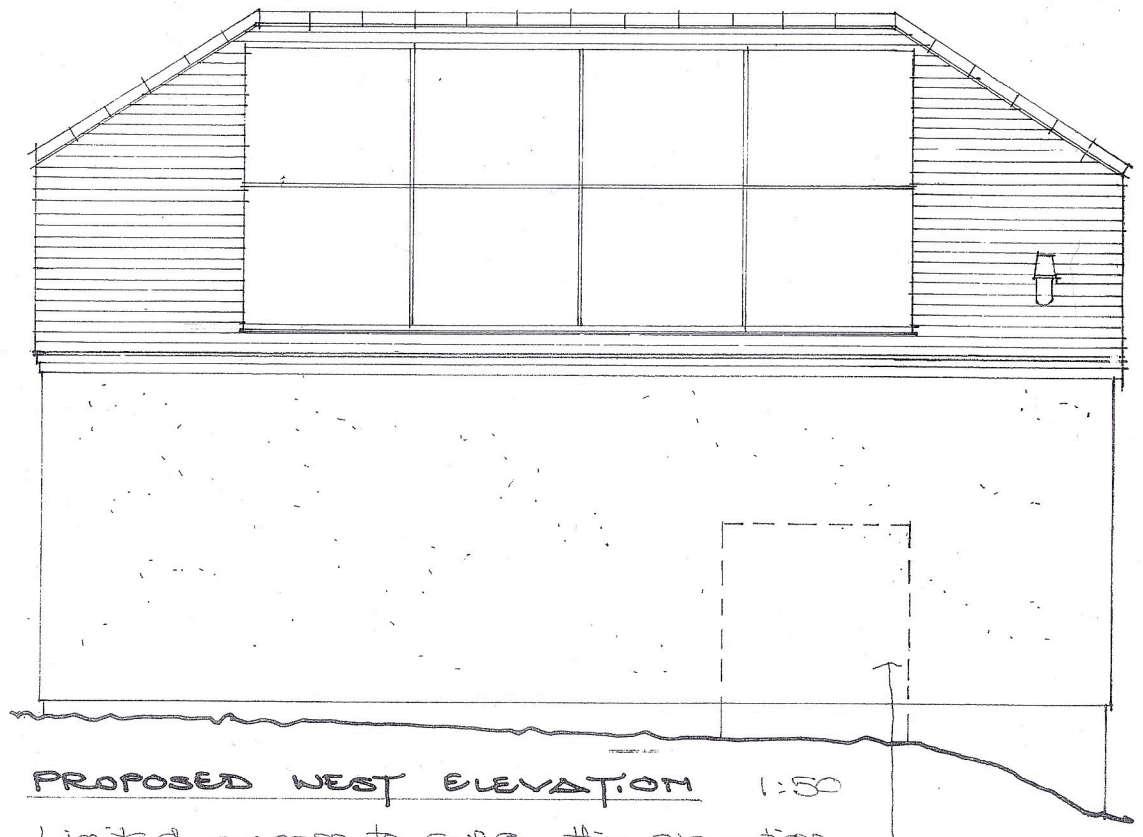

PROPOSED WEST ELEVATION 1:50

Limited access to survey this elevation

Oil tank protected & retained

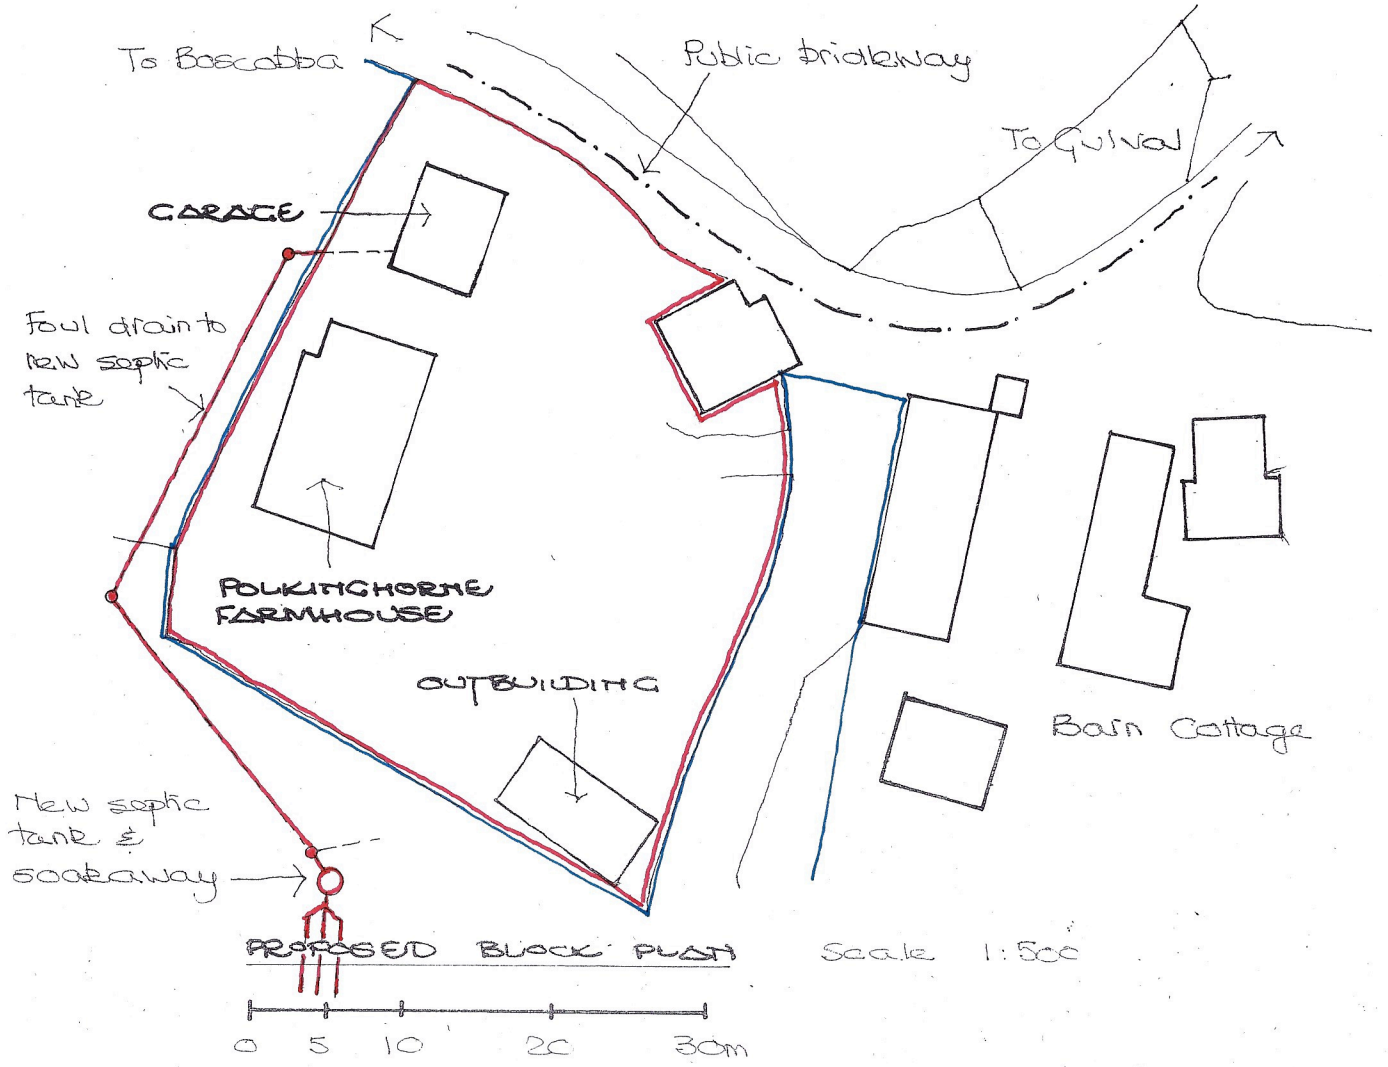

PROPOSED BLOCK PLAN Scale 1:500

PROPOSED WORKS TO THE GARAGE POLKITHORNE FARMHOUSE GULVAL

Scale: 1:500 @ A3, 1:50 @ A3

Date: 22.1.2024

Drawing Title: PROPOSED ELEVATIONS & SECTION, PROPOSED BLOCK PLAN

Drawing No: SMP 2.5 A B

Peggy Rickaby
BA Dip Arch RIBA
Chartered Architect
Milldowns Cottage Ladydowns Newmill
Penzance TR20 8UZ
Telephone 01736 796952
email: peggyrickaby@ladydowns.com

This drawing is copyright. All dimensions & setting out to be checked on site by contractor.