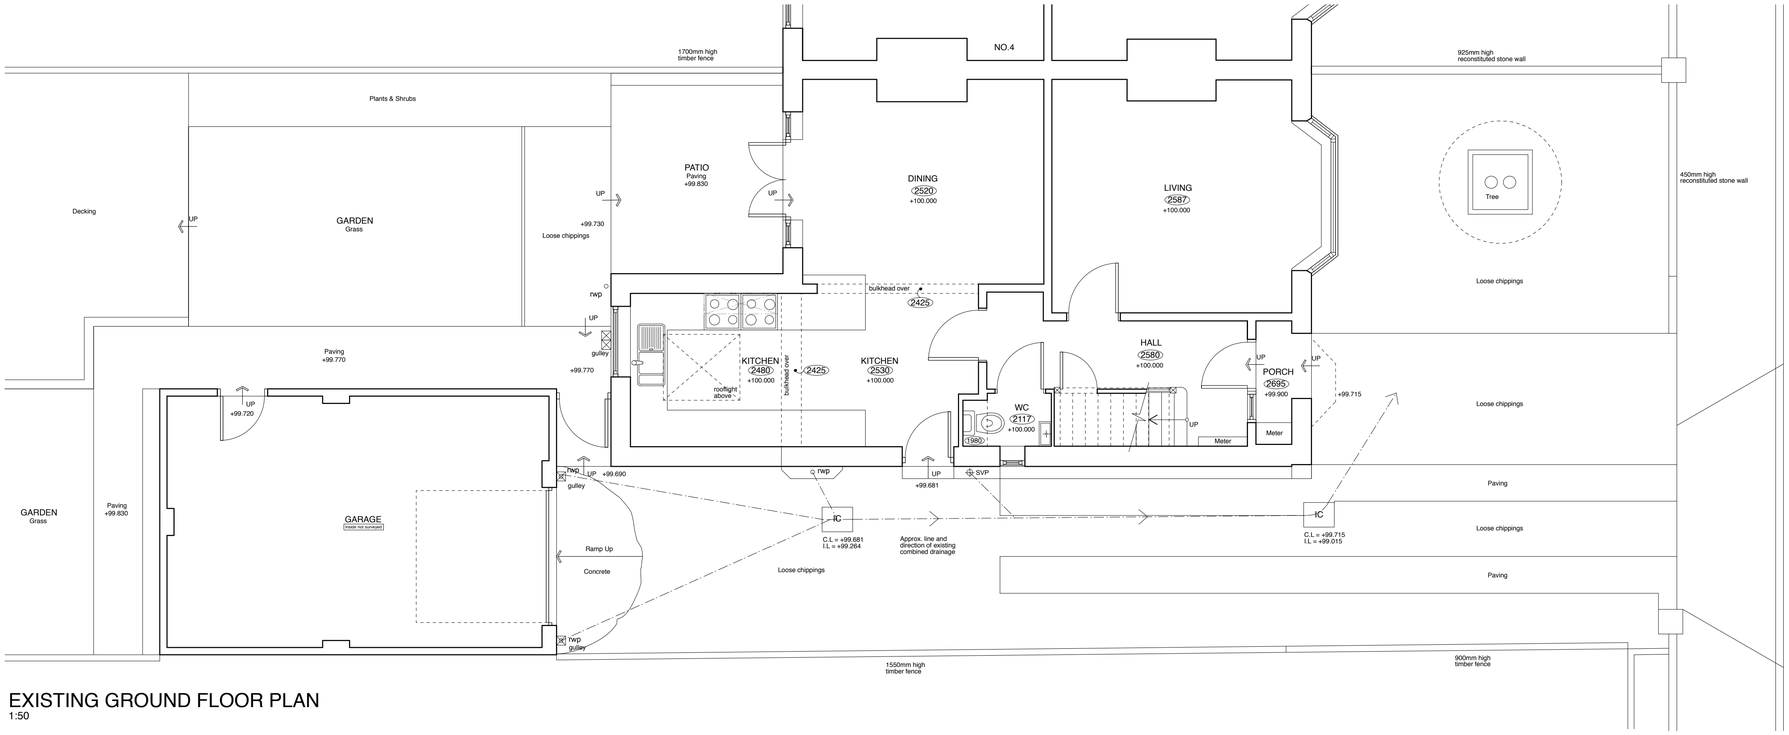

EXISTING GROUND FLOOR PLAN
1:50

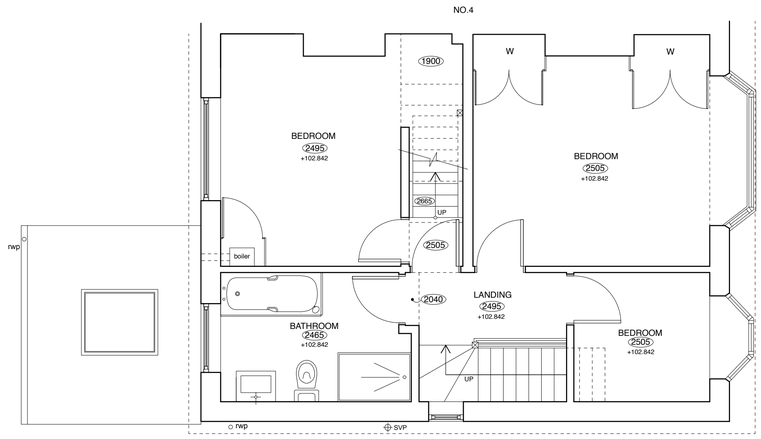

EXISTING FIRST FLOOR PLAN
1:50

Notes	1 | Responsibility is not accepted for errors made by others in scaling from this drawing. All construction information should be taken from figured dimensions only. 2 | Any discrepancies are to be reported to the architect. 3 | This drawing is copyright. 4 | Existing live above and below ground services unknown. Contractor to establish location of existing live services prior to commencement.
Existing Materials	Concrete double roman roof tiles Roof lights Stone & render walls Reconstituted stone garden walls Closed board timber fence White uPVC windows and doors White uPVC rainwater goods

0 1 2 3 4 5 M
Scale 1:50

0 5 10 15 20 25 M
Scale 1:500

0 10 20 30 40 50 M
Scale 1:1250

N

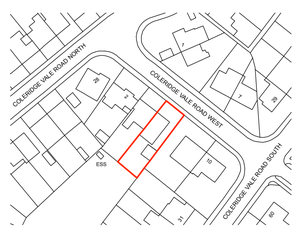

EXISTING LOCATION PLAN
1:1250

N

EXISTING SITE LAYOUT PLAN
1:500

Revisions	
	MEA architects
Project	6 Coleridge Vale Road West, Clevedon, BS21 6PF
Title	Proposed single storey side and single storey rear extension EXISTING PLANS
Scale	1:50, 1:500, 1:1250 @ A1
Drawn	JSE
Date	September 2023
Project No.	A2323 Drawing No. 01