Network Schematic

Workorder L/NEW/02Z / primary equipment 718fde77-d52e-46d7-bdcb-bdefca902307

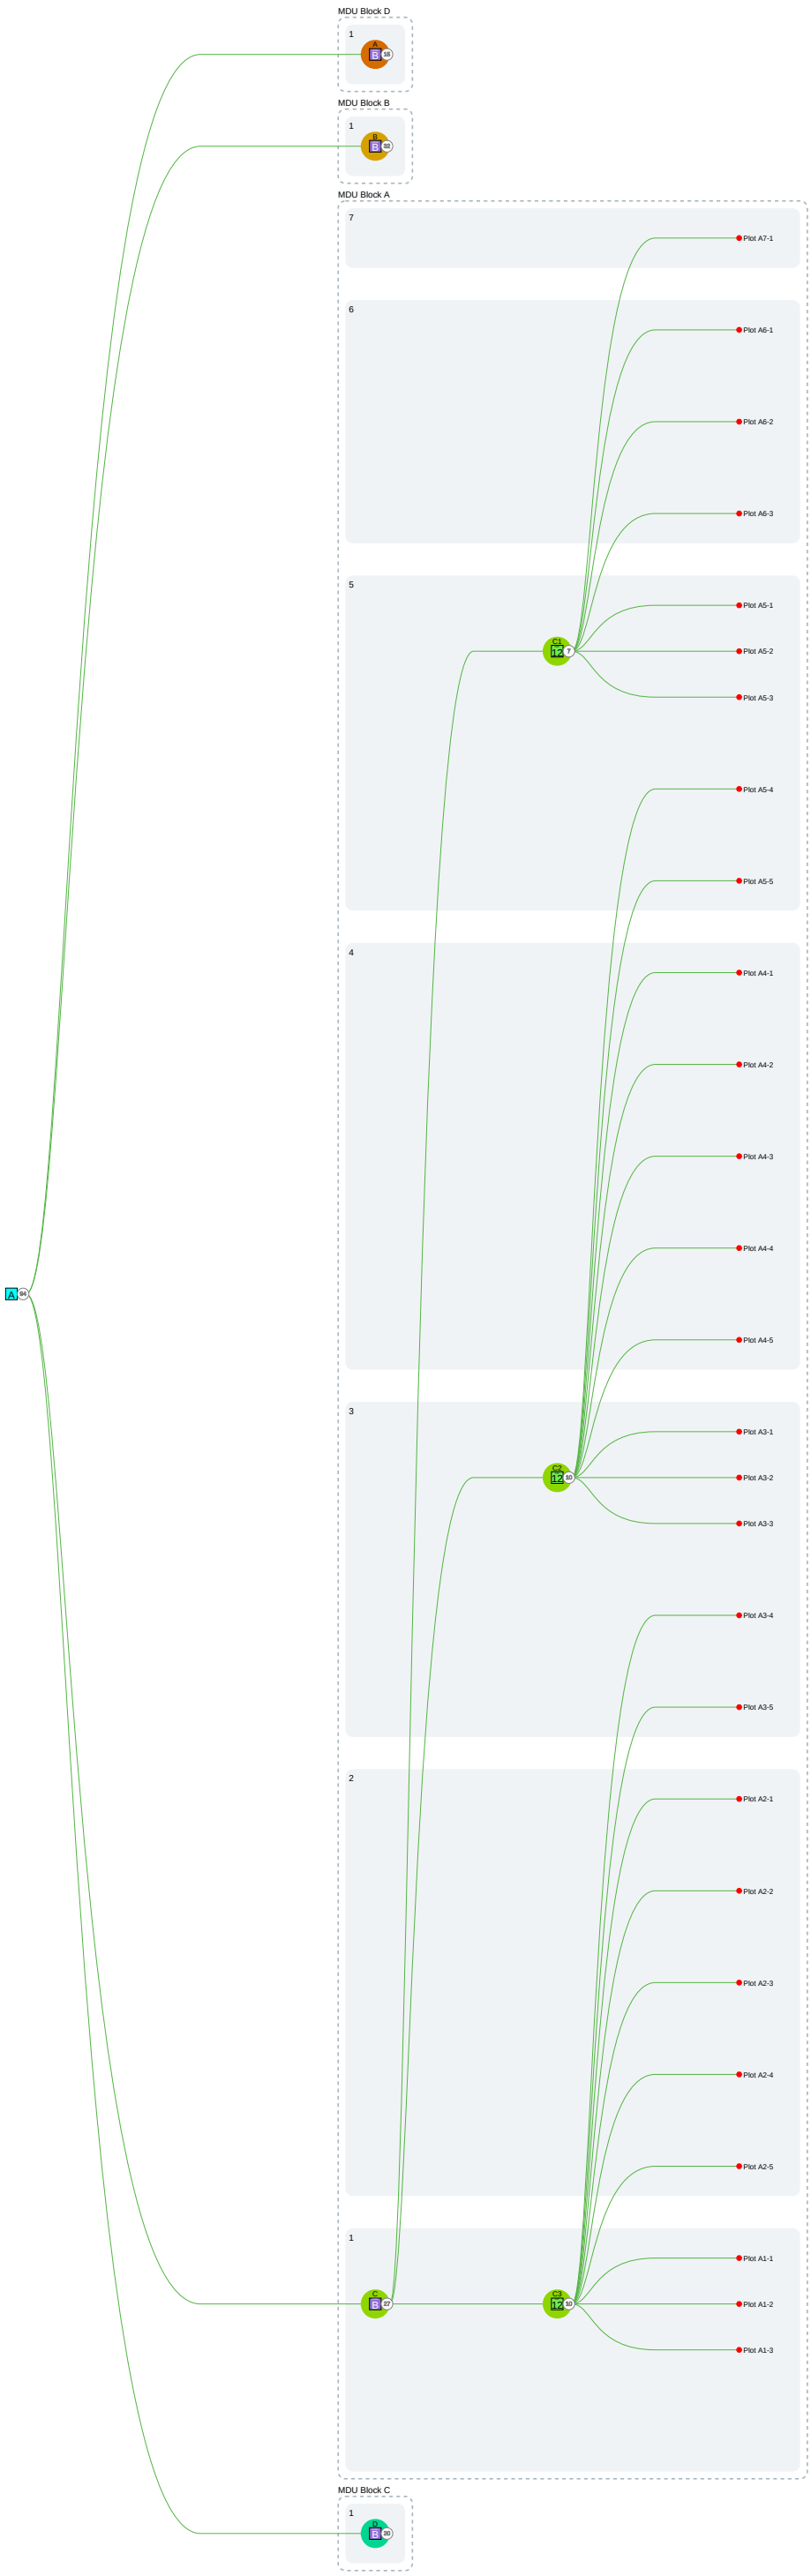

Network Schematic

Workorder L/NEW/02Z / primary equipment 718fde77-d52e-46d7-bdcb-bdefca902307

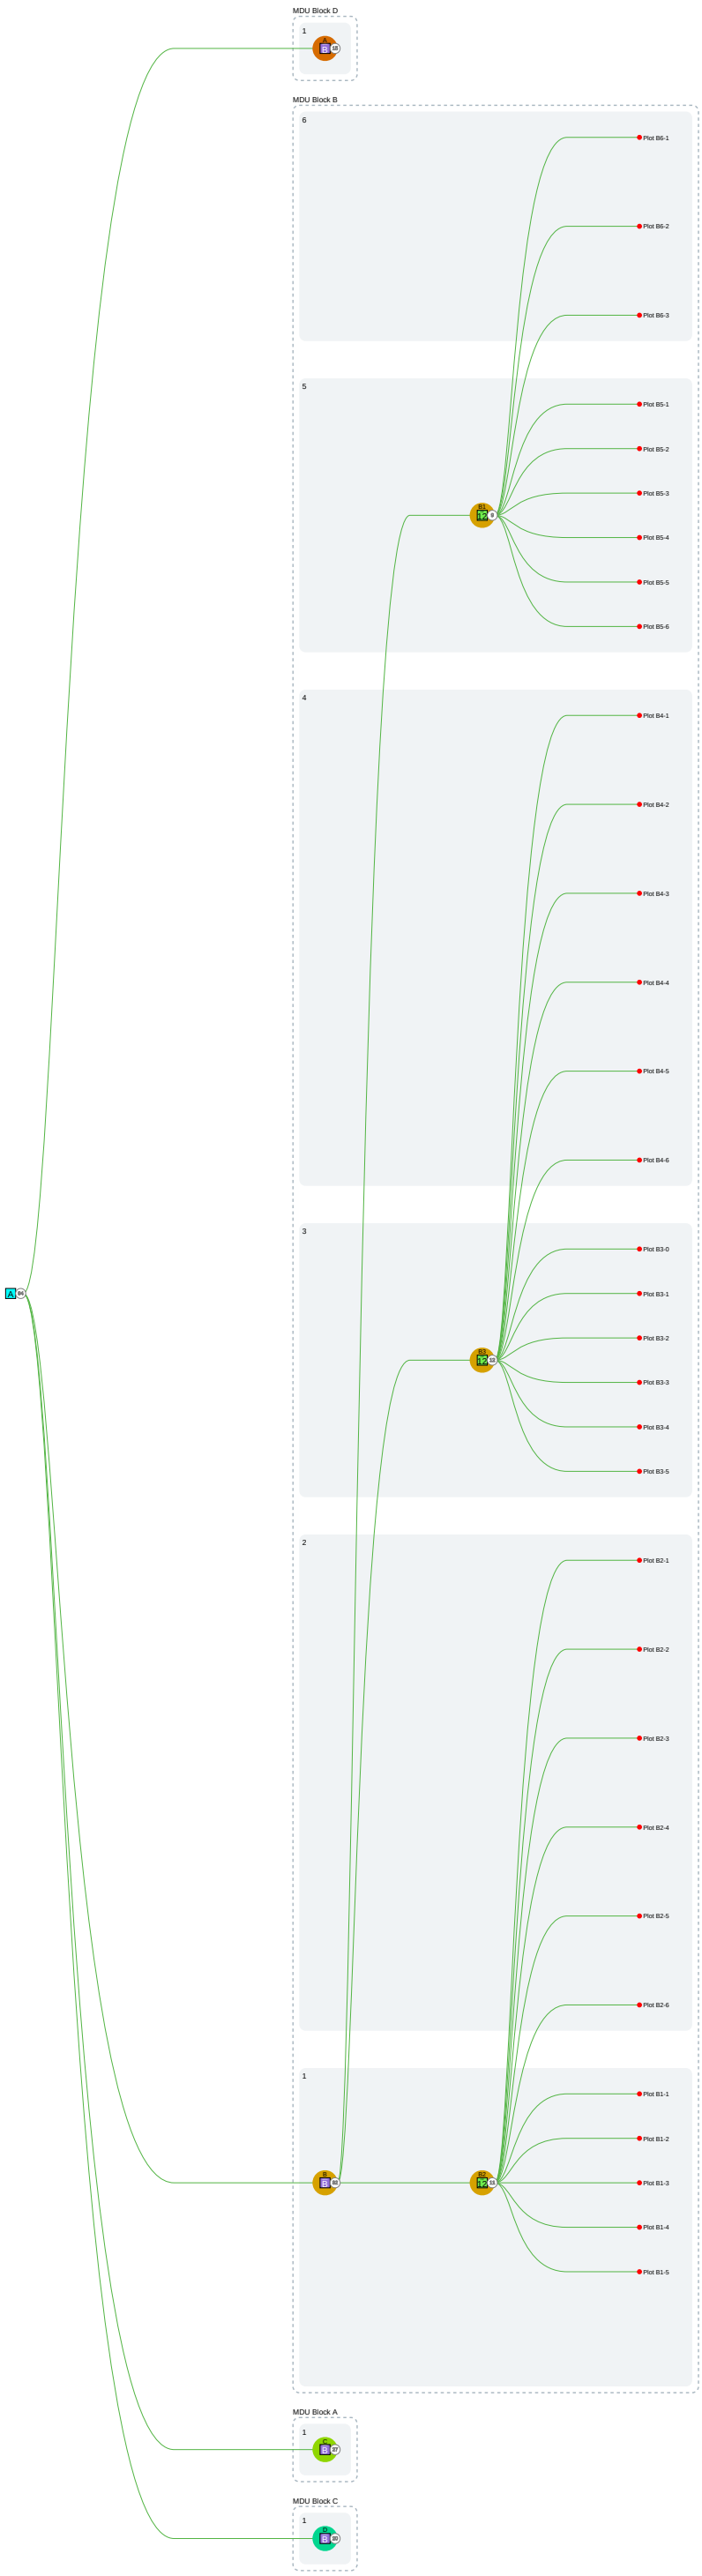

Network Schematic

Workorder L/NEW/02Z / primary equipment 718fde77-d52e-46d7-bdcb-bdefca902307

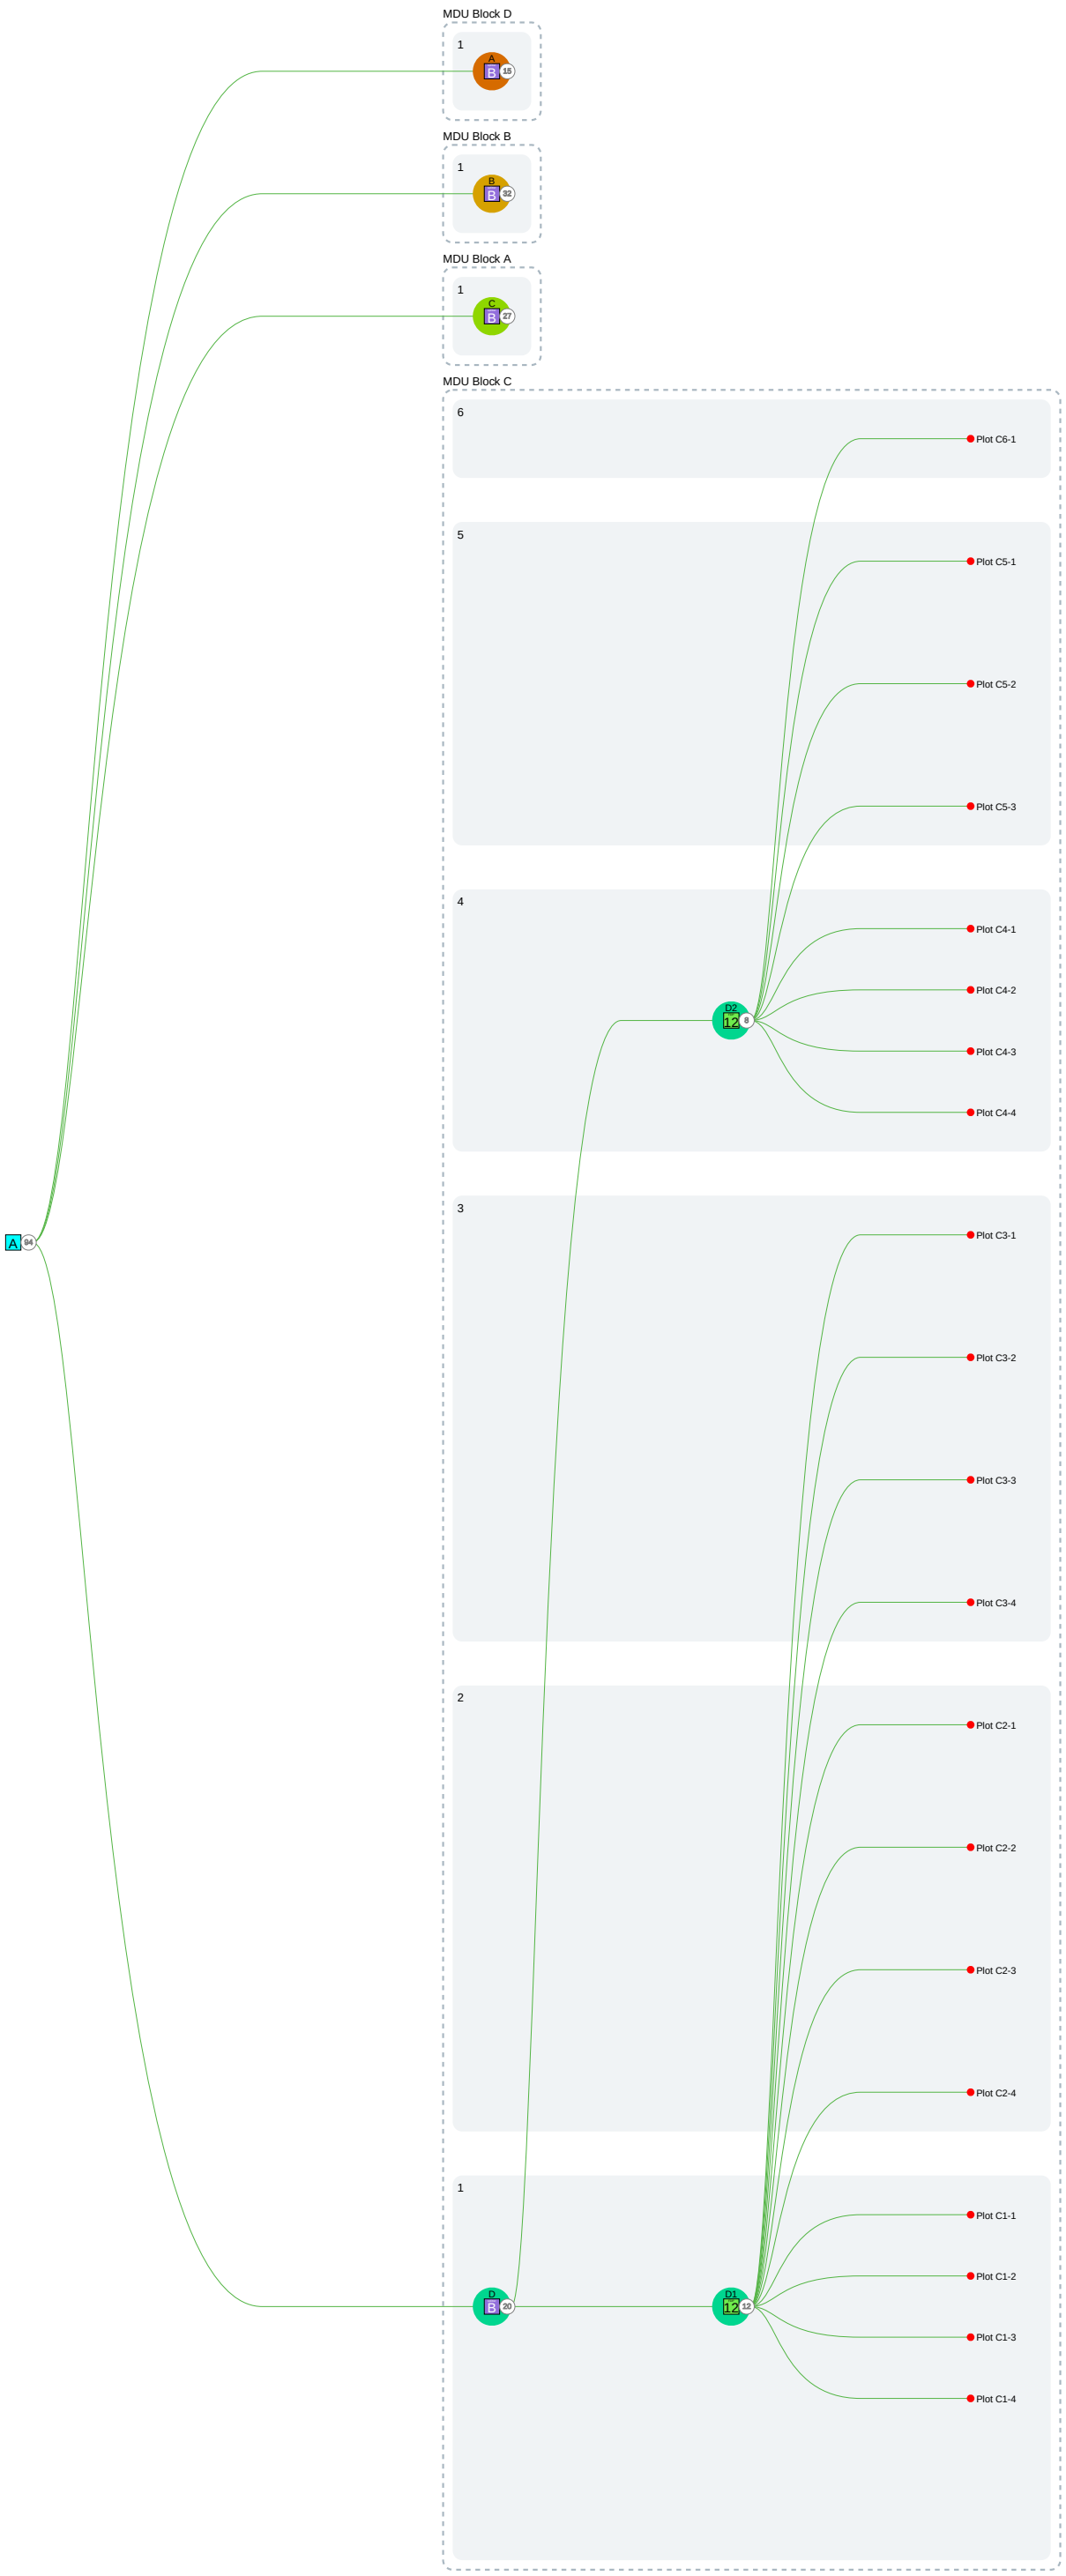

Network Schematic
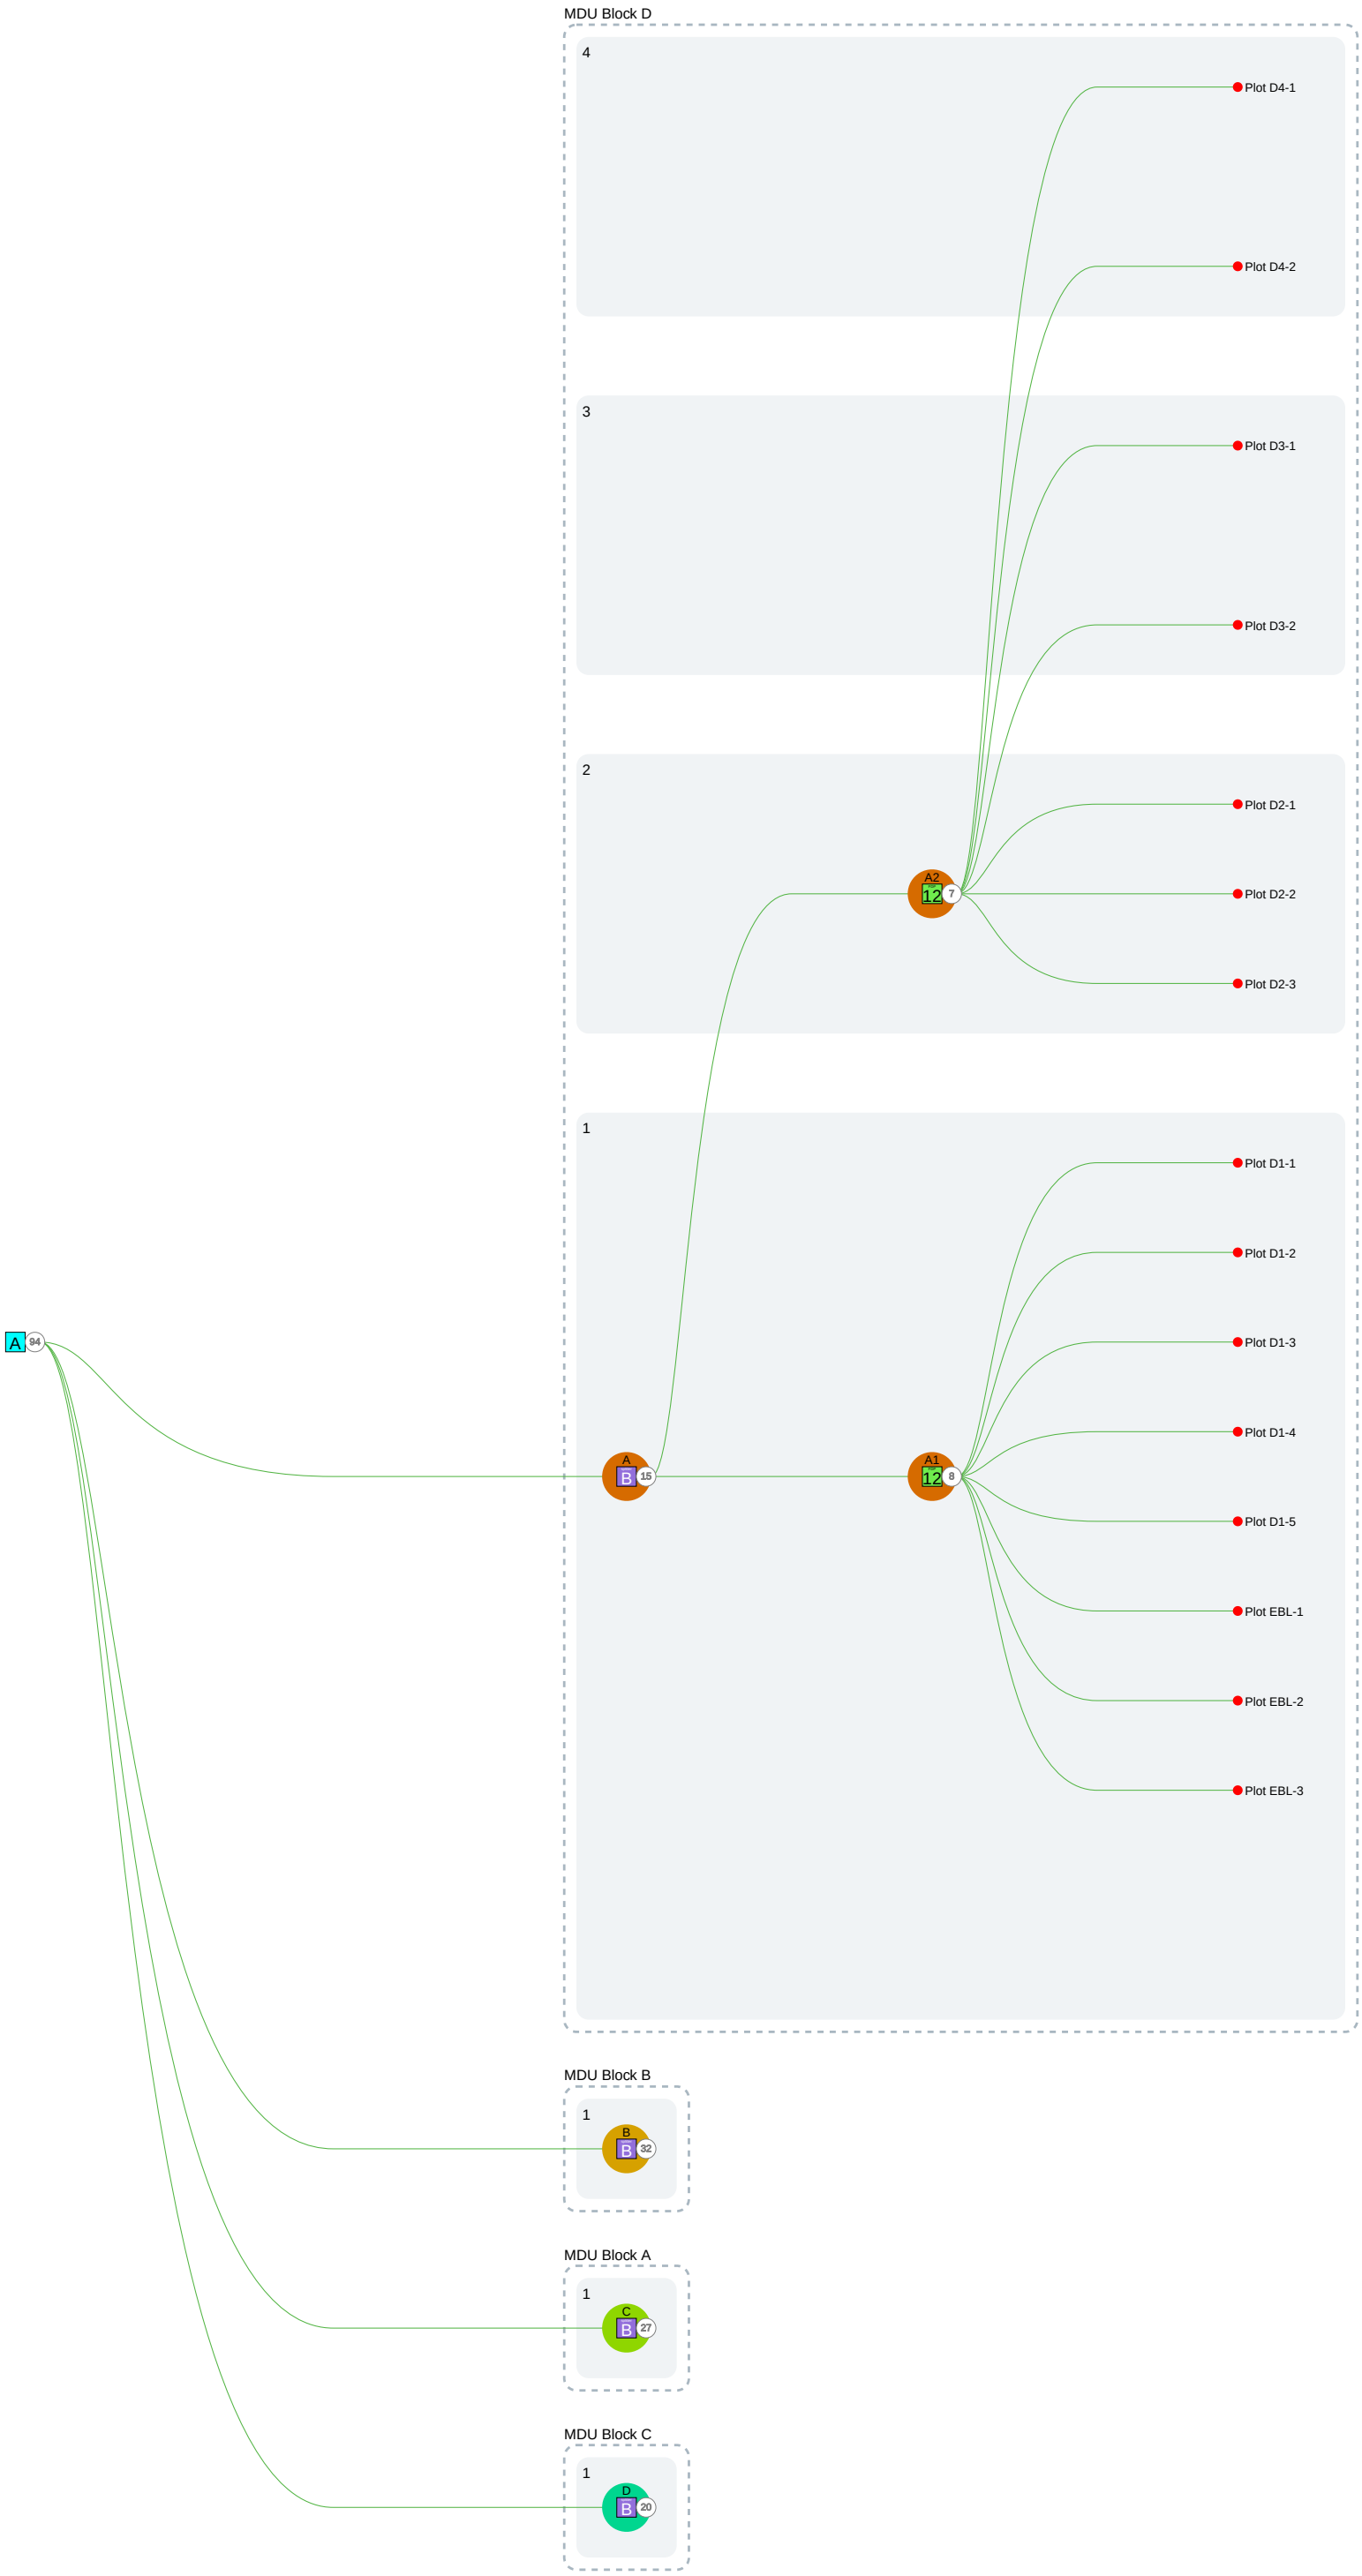
Workorder L/NEW/02Z / primary equipment 718fde77-d52e-46d7-bdcb-bdefca902307