Permitted Development /PNO

Ground Floor change of use from vacant offices (Use Class B1) to residential (Use Class C3) to create 3nos of 1bed apartments

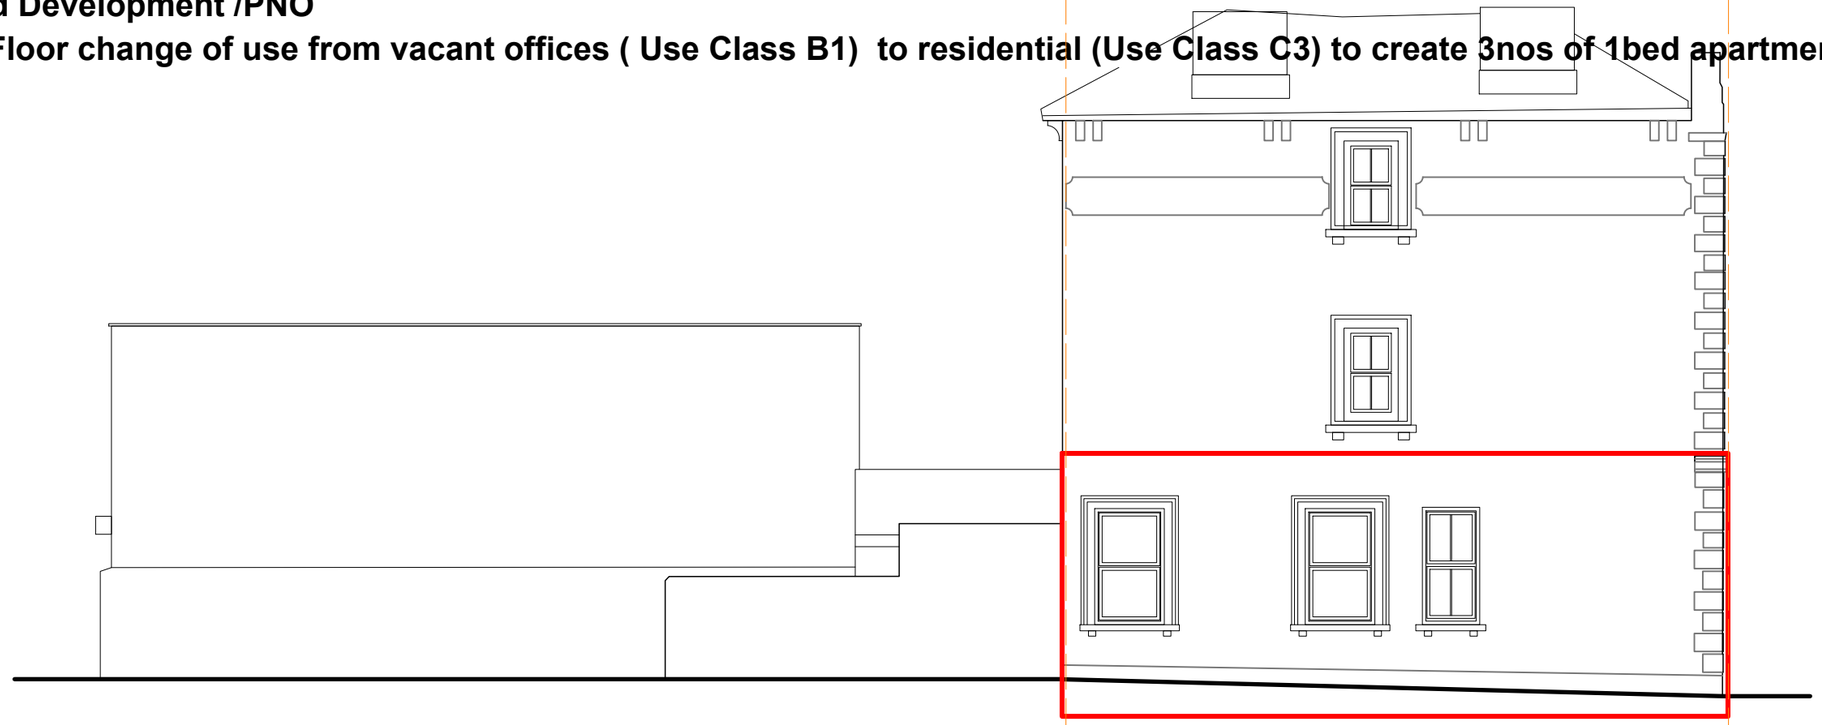

39 SURBITON ROAD

EXISTING NORTH ELEVATION (No changes Proposed)

No changes proposed for the elevations as only applied for the ground floor permitted development

SCALE

1m 2m 3m 4m

MASKAN

ARCHITECTURAL DESIGN

MASKAN architecural design & planning permissions services
15 Maine Street, Reading
RG2 6AG
T: 07866 5049 914
http://www.maskan.uk/

39 Surbiton Rd,
Kingstone Upon Thames,
KT1 2HG

Permitted Development /PNO

PROJECT:

DATE: 17 April 2024

SCALE : 1:100@A3

Page No: E6- Existing North Elevation.