Permitted Development /PNO

Ground Floor change of use from vacant offices (Use Class B1) to residential (Use Class C3) to create 3nos of 1bed apartments

SCALE

0m 1m 2m 3m 4m

EXISTING BASEMENT FLOOR PLAN. (No changes Proposed)

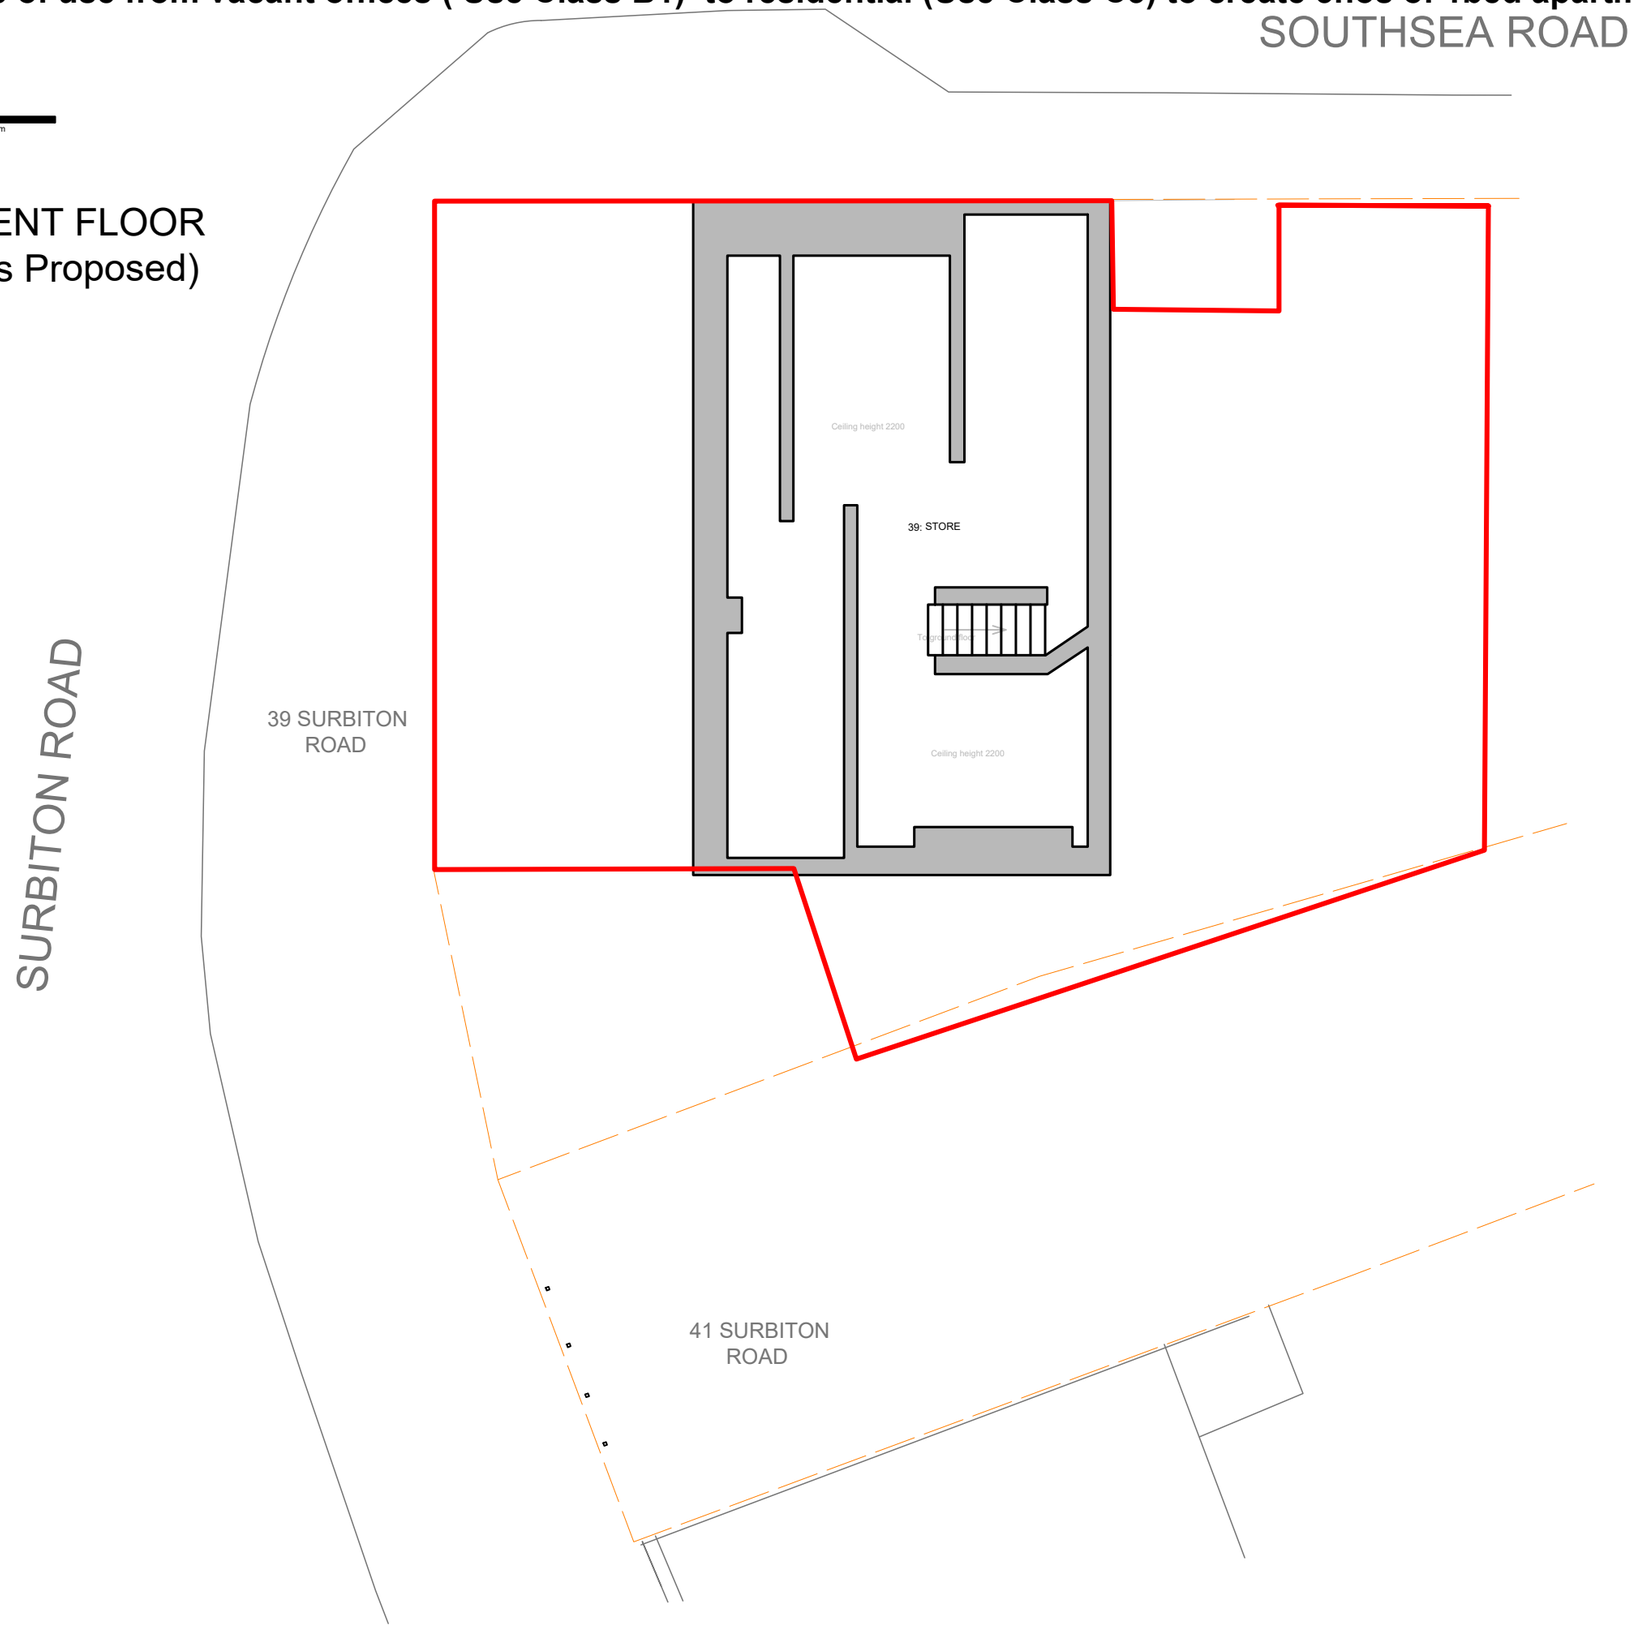

3m 4m

MASKAN

ARCHITECTURAL DESIGN

NORTH

MASKAN architecural design & planning permissions services
15 Maine Street, Reading
RG2 6AG
T: 07866 5049 914
http://www.maskan.uk/

39-41 Surbiton Rd,
Kingstone Upon Thames,
KT1 2HG

Permitted Development /PNO

PROJECT:

DATE: 17 April 2024

SCALE : 1:100@A3

Page No: E3- Basement Floor