A1

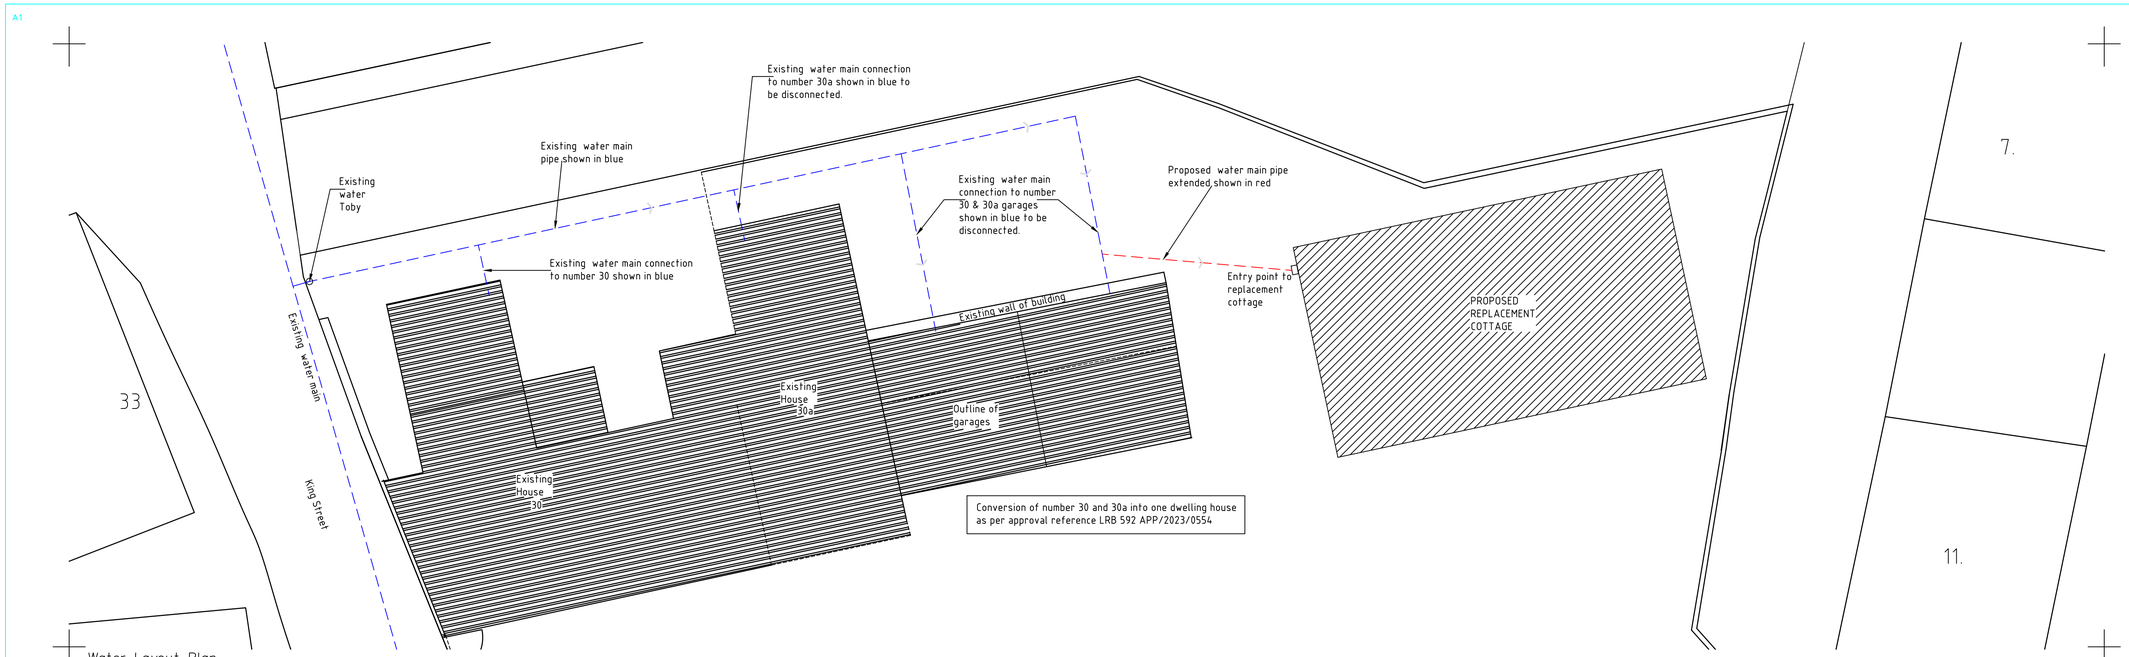

Water Layout Plan
Scale 1:100

The following planning application was requested to be withdrawn on the 16th April 2024, which makes this new application the "free go"
APP/2024/0145 | Erection of Dwellinghouse and Garage | Land At 30A King Street Oldmeldrum AB51 0EQ

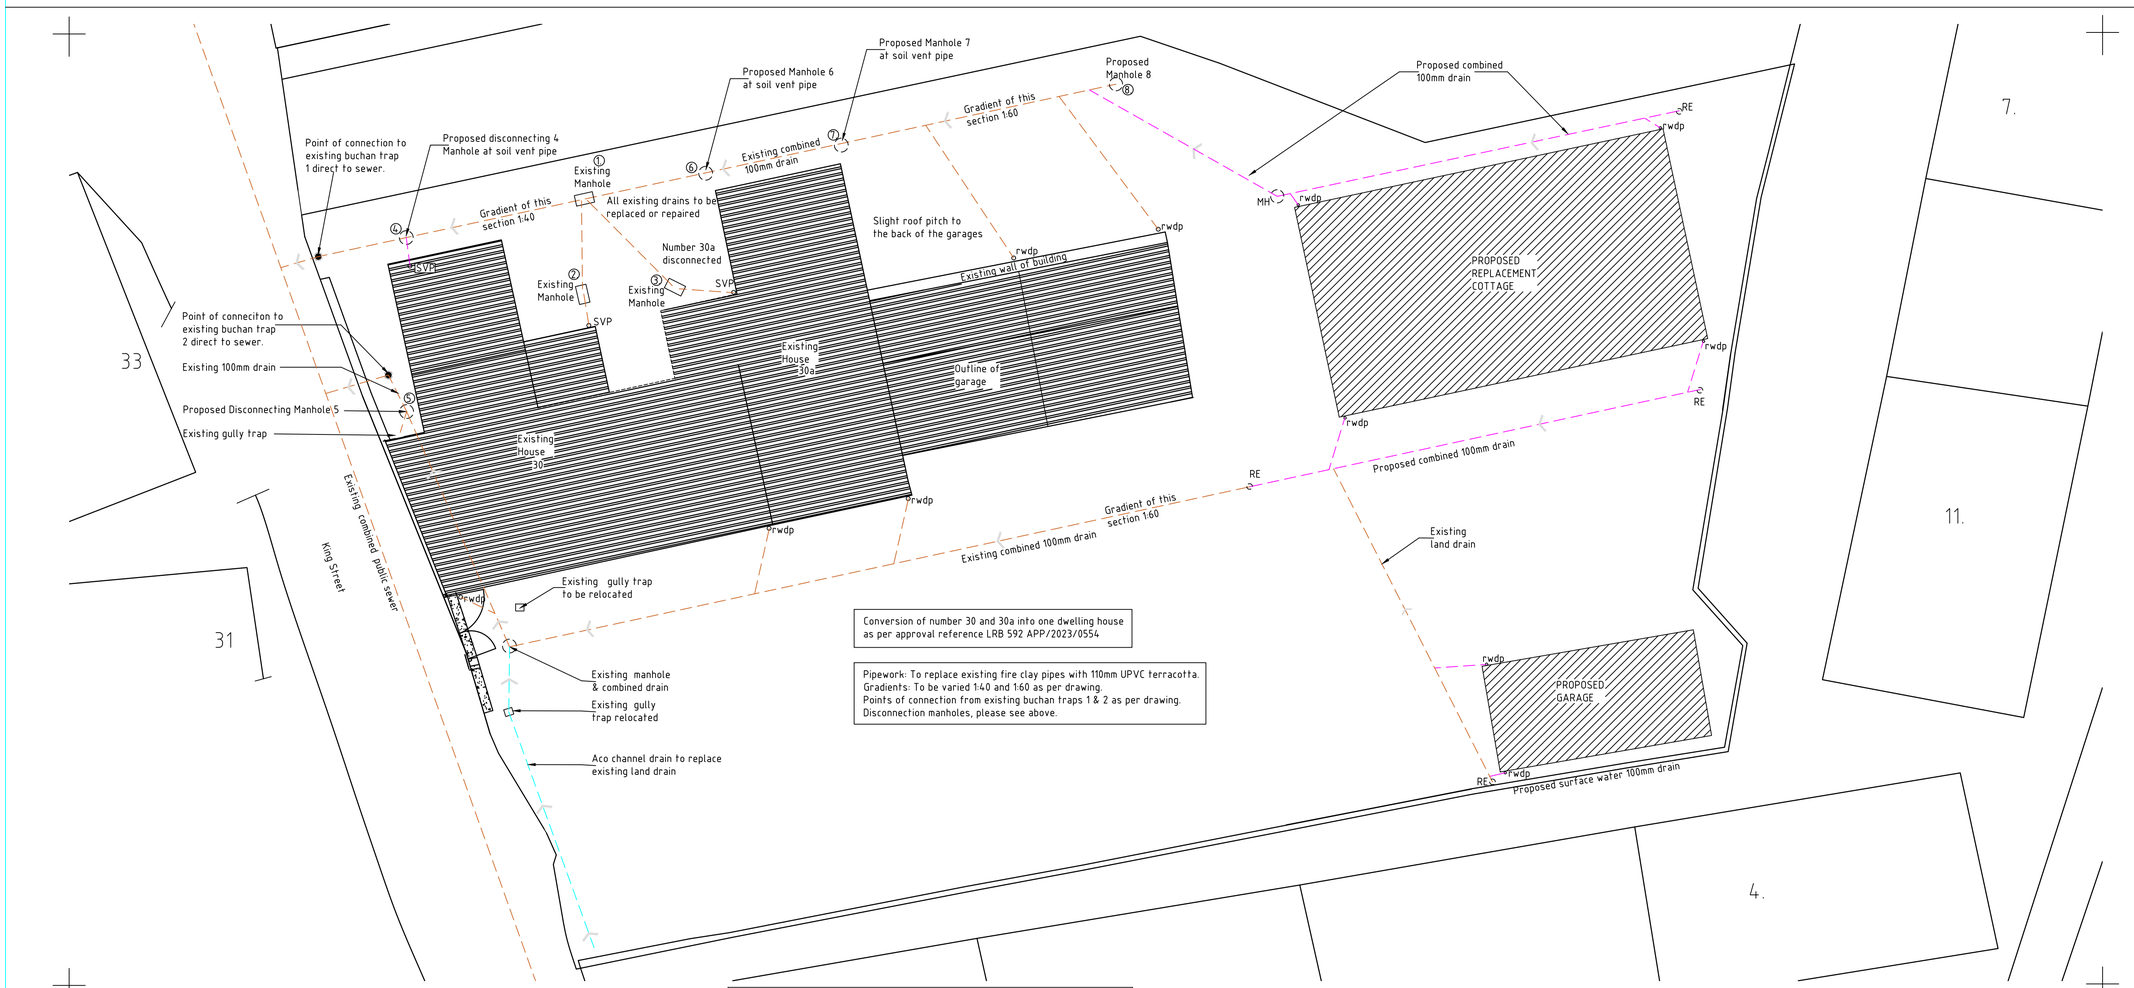

Existing & Proposed Combined drainage system
Scale 1:100

Water & Draiange Legend:

Water

- Existing water main pipe shown in blue
- Proposed water main pipe shown in red

Drainage

- Point of connection to existing buchan traps 1 & 2 direct to sewer.
- Existing Numbered manholes 1. To be retained. 2. To be removed 3. To be removed
- Proposed Numbered manholes 4,5,6,7,8 to be 450mmx1200mm
- Existing 100mm combined 100mm drain in Orange
- Proposed 100mm combined drain in Magenta

Aco channel drain

- Existing 100mm combined 100mm drain in Orange

Contract/Drawing No: PL1024-04-03

Rev :	Amendment :	Date :	Initials:

Contract Title :
REPLACEMENT HOUSE & GARAGE AT REAR OF 30 & 30A KING STREET OLDMELDRUM AB51 0EQ FOR MR W MCBEY

Drawing Title :
SCOTTISH WATER-WATER & COMBINED DRAINAGE

Scales : 1:100

Date : 17.04.24 Drawn by : W J MCBEY

THIS DRAWING TO BE READ IN CONJUNCTION WITH

Drawing No.

Engineers Design No.