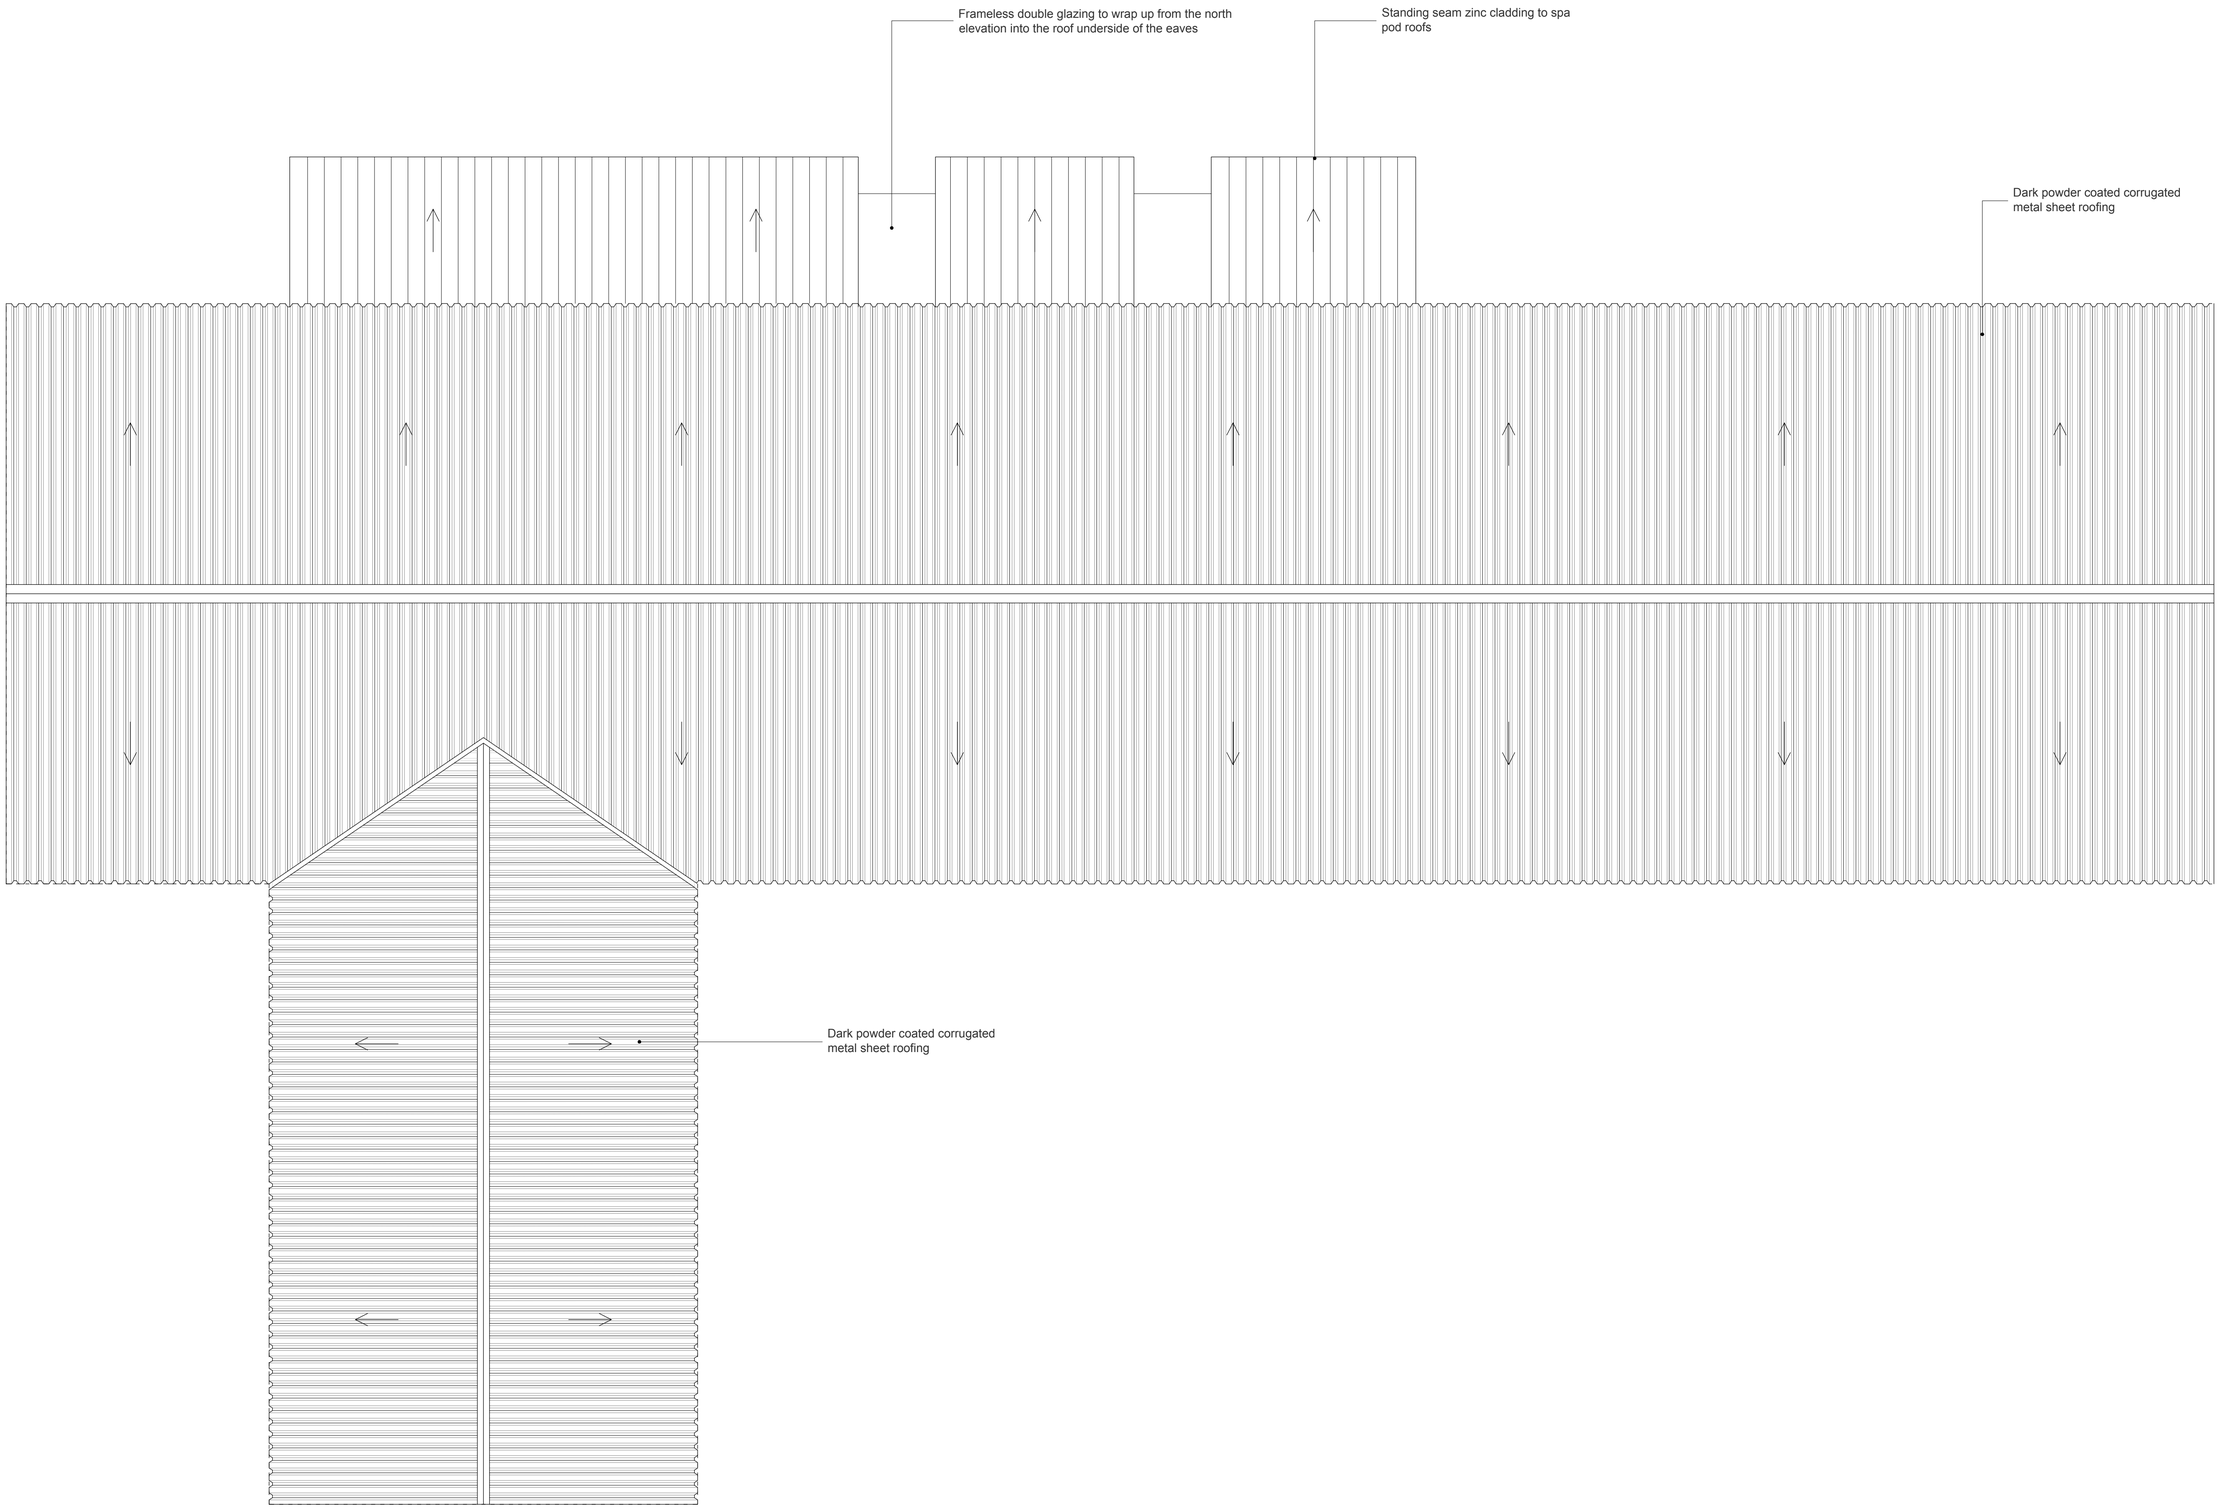

01 Proposed Roof Plan
1:50@A1, 1:100@A3

0 4 6 8 10 M

This drawing is to be used for planning purposes only. Not for construction.

This drawing is the property of Richard Parr Associates. Copyright is reserved by them and the drawing is issued on the condition that it is not copied, reproduced, retained or disclosed to any unauthorised person, either wholly or in part without written consent.

© Copyright Richard Parr Associates

Checked by
Drawn by
Date

Rev Description

Job No
315

Project
West Bradley House

Title
Proposed Roof Plan

Drg No	315-LB-00-111-P1
Scale	1:50@A1, 1:100@A3
Date of First Issue	March 2024
Rev	P1
Status	Planning

studio@richardparr.com
+44 (0)1453 860200
richardparr.com
@richardparrassociates

COUNTRY
Easter Park
Nympsfield, Stonehouse
Gloucestershire GL10 3UL

TOWN
The People's Hall
Studio 5, 2 Olaf Street
London W11 4BE