EXISTING MATERIALS:
- WALLS - TIMBER CLADDING & OFF WHITE HARDLING
- ROOF - GREY CONCRETE ROOF TILES
- WINDOWS - WHITE UPVC

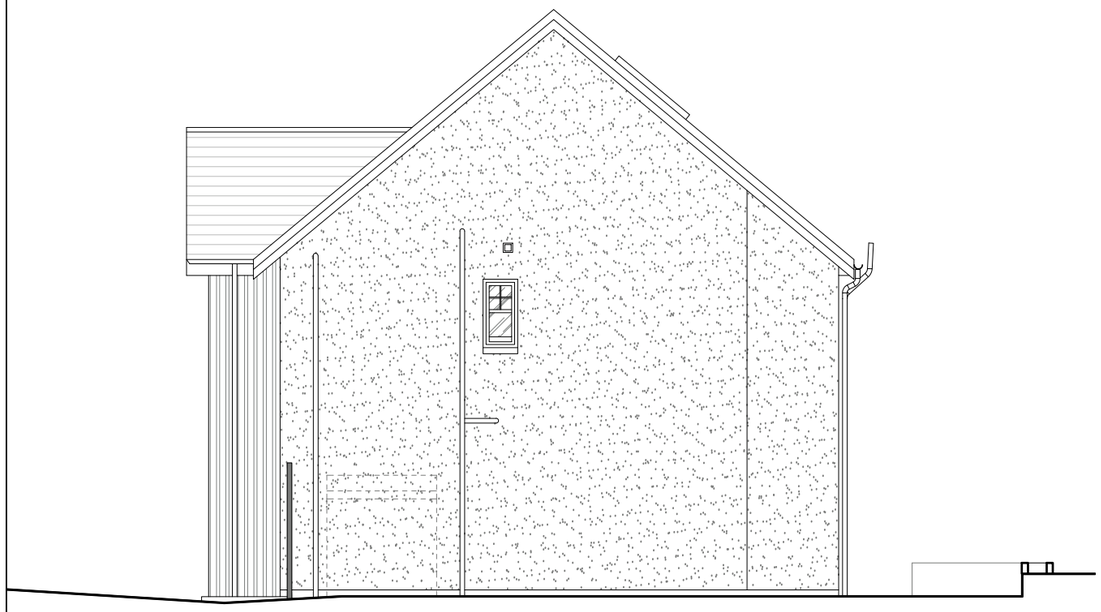

EXISTING WEST ELEVATION 1:100

EXISTING SOUTH ELEVATION 1:100

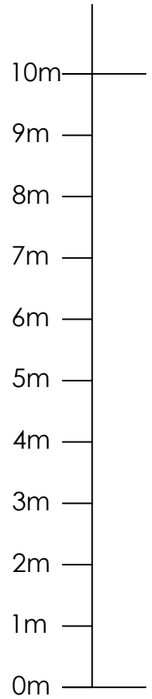

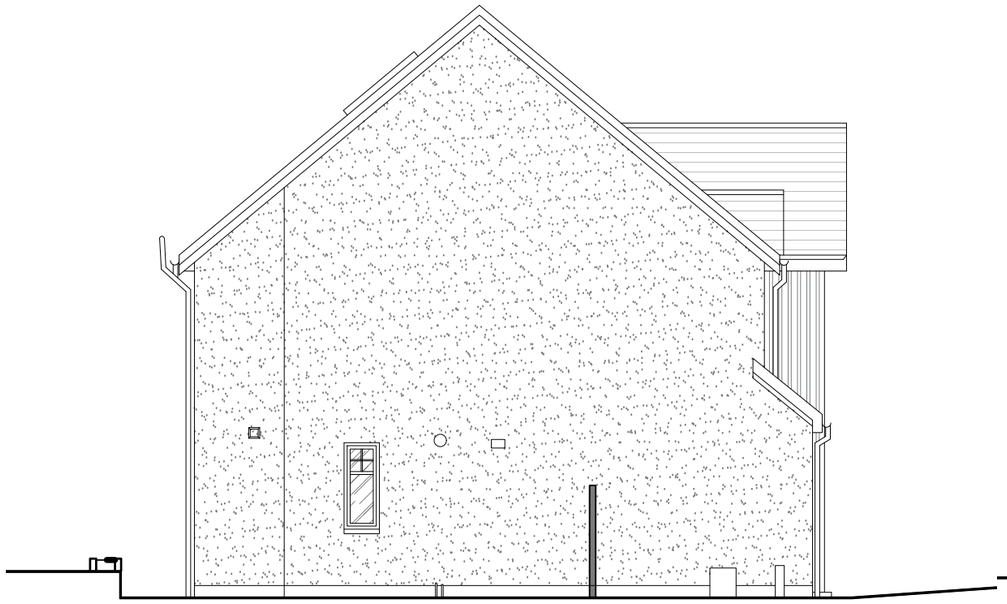

EXISTING EAST ELEVATION 1:100

EXISTING NORTH ELEVATION 1:100

REV.	DATE	DESCRIPTION

CLIENT : Joanna Gaffney

PROJECT : LOFT CONVERSION
52 HILL O'FARE ROAD, BANCHORY

TITLE : EXISTING

KATRINA DENHOLM
ARCHITECT

ORIG. SIZE: A3	DRAWING No. :	SHEET No. :	REV :
SCALE: 1:100	KHD-A1615-W-01-004	1 of 1	