PROPOSED MATERIALS:
- HAFFITS - TIMBER CLADDING TO MATCH EXISTING
- ROOF - GREY CONCRETE ROOF TILES TO MATCH EXISTING
- WINDOWS - WHITE UPVC

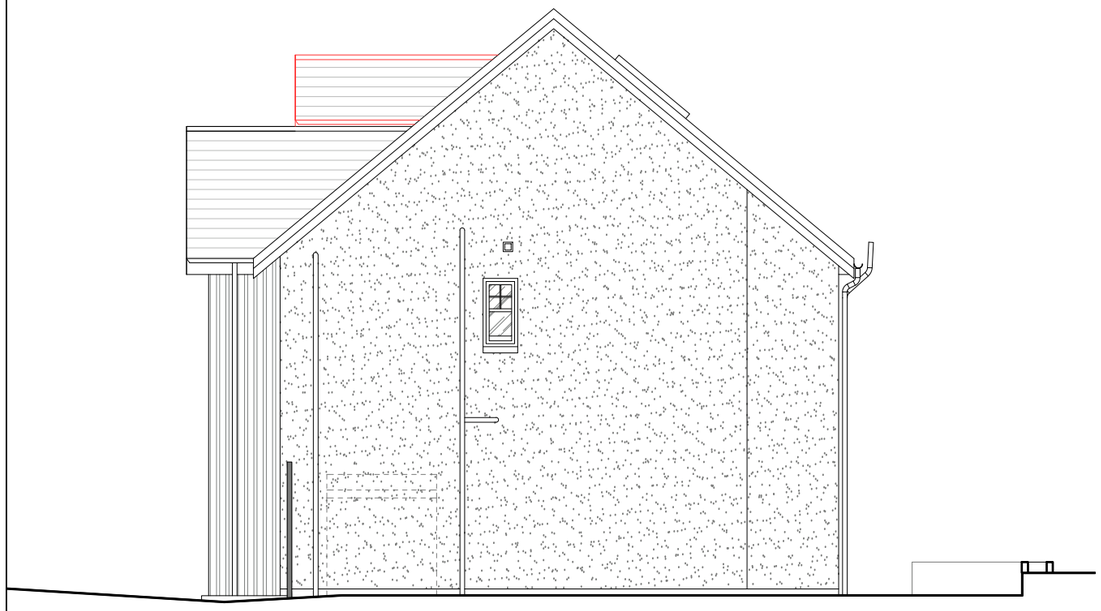

PROPOSED WEST ELEVATION 1:100 (UNCHANGED)

PROPOSED SOUTH ELEVATION 1:100

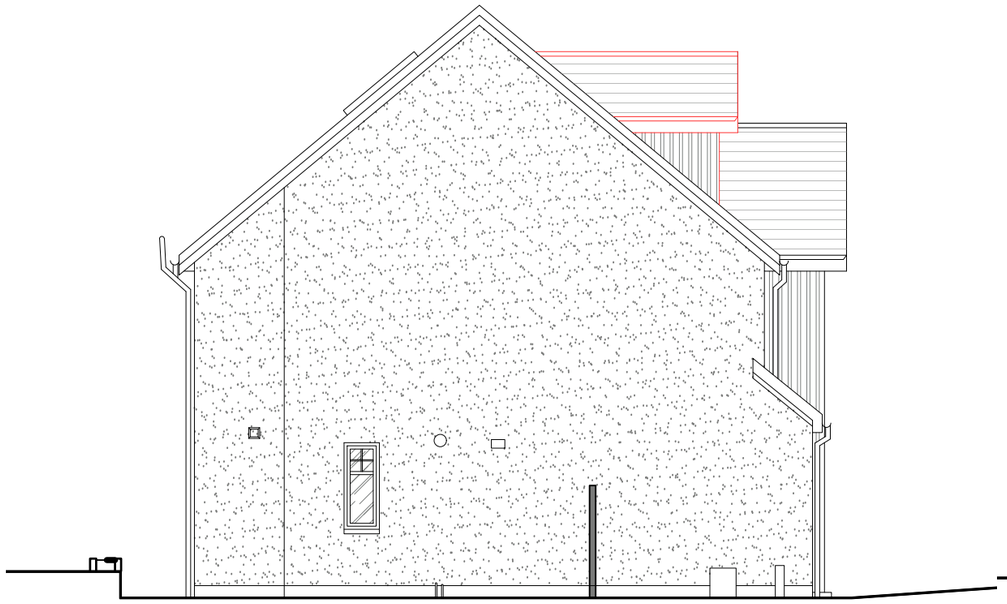

PROPOSED EAST ELEVATION 1:100 (UNCHANGED)

PROPOSED NORTH ELEVATION 1:100

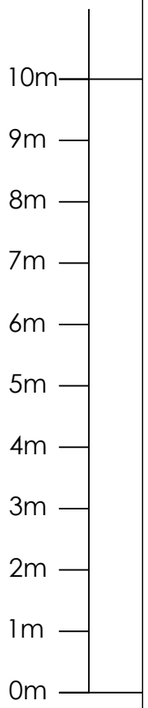

REV.	DATE	DESCRIPTION

CLIENT : DR & DR WHITFIELD

PROJECT : INTERNAL ALTERATIONS
14 WILSON ROAD, BANCHORY

TITLE : PROPOSED

KATRINA DENHOLM
ARCHITECT

ORIG. SIZE: A3	DRAWING No. :	SHEET No. :	REV :
SCALE: 1:100	KHD-A1660-W-01-008	1 of 1	