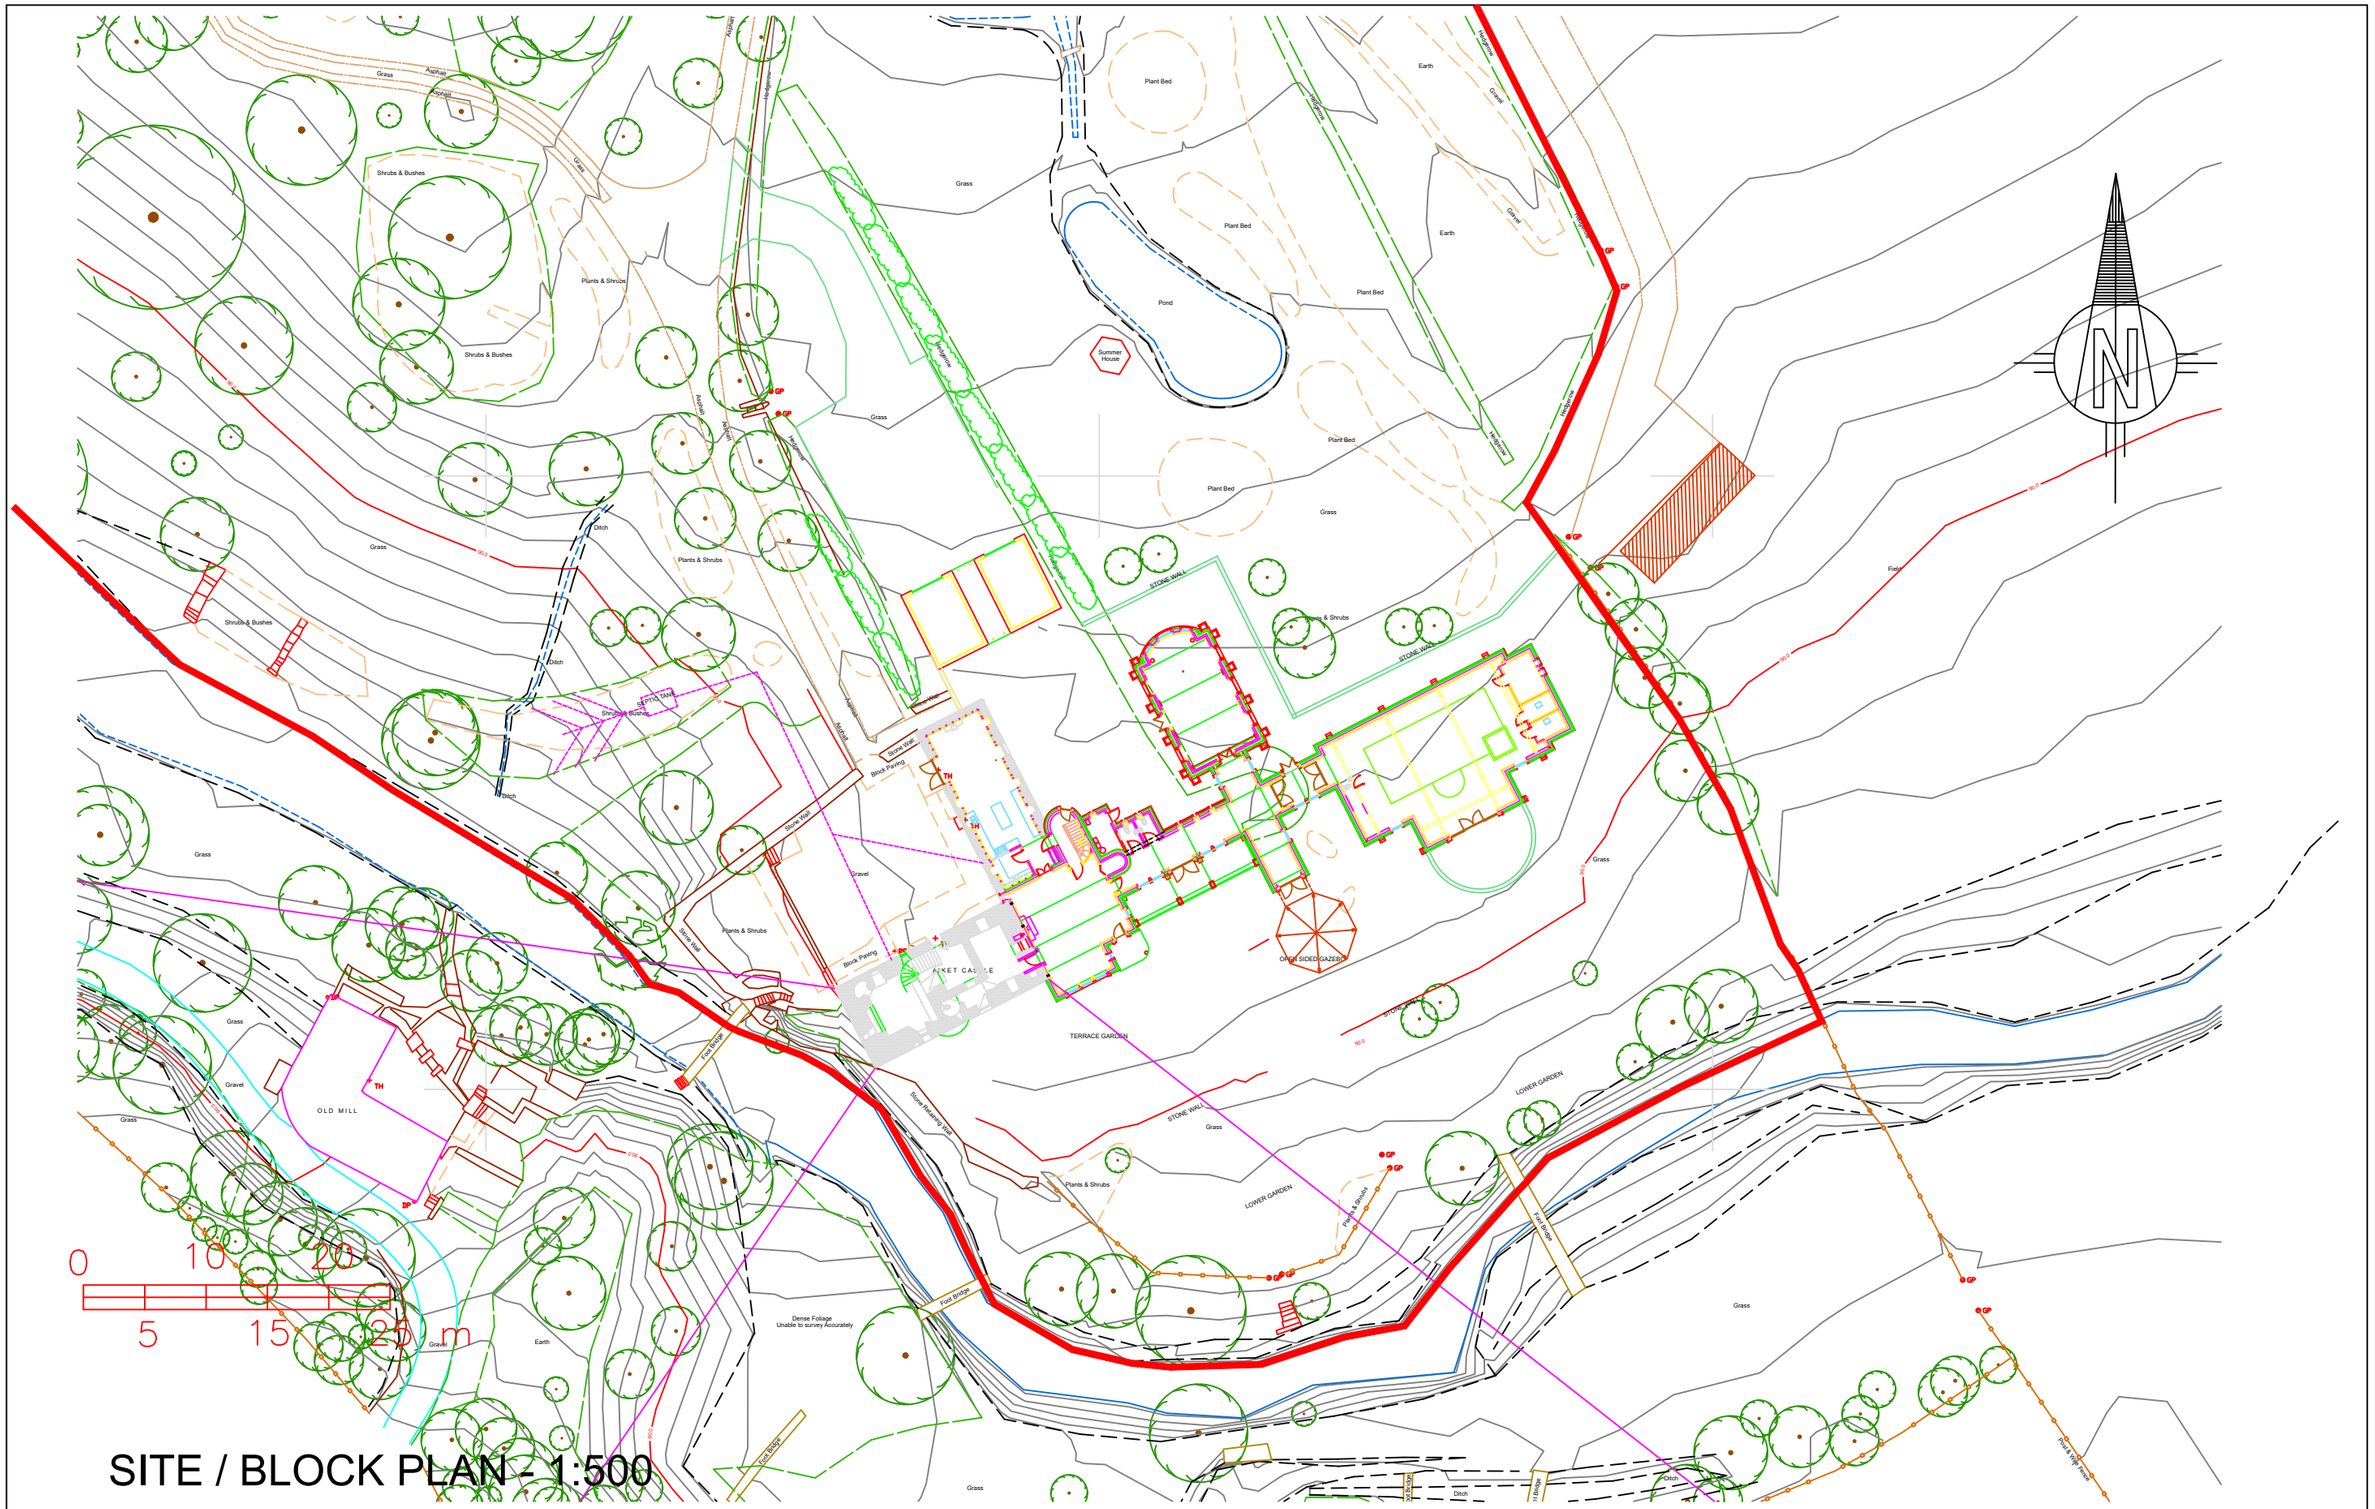

SITE / BLOCK PLAN - 1:500

FMA
fleming | muir | architects

fleming | muir | architects
20 St Quivox Road, Prestwick, KA9 1LJ Tel. 01292 678899
Fax. 01292 678811
E-mail. info@flemingmuirarchitects.co.uk

This drawing and its texts are the copyright of Fleming Muir Architects and may only be used in direct connection with the project and site identified. No other copying in part or in whole may be carried out for any other purpose without the prior permission in writing of Fleming Muir Architects.

Do not scale sizes from this drawing.

All sizes and their coordination are the responsibility of the contractor. All sizes shall be set out and checked on site prior to any construction works. Should any discrepancies arise, inform architect immediately.

Job
ALTERATIONS AND EXTENSION TO
AITKET CASTLE
by DUNLOP, EAST AYRSHIRE

Client
UNITY PARTNERSHIP LLP
MR A. GORDON

Title
CASTLE & COTTAGE & EXTENSION
BLOCK PLAN AS EXISTING

Scale 1:500

Date MAY 2015

DRG.No
14-21 02-PL-B

Revision