Note - Plans to be read in conjunction with outline specification and engineers details.

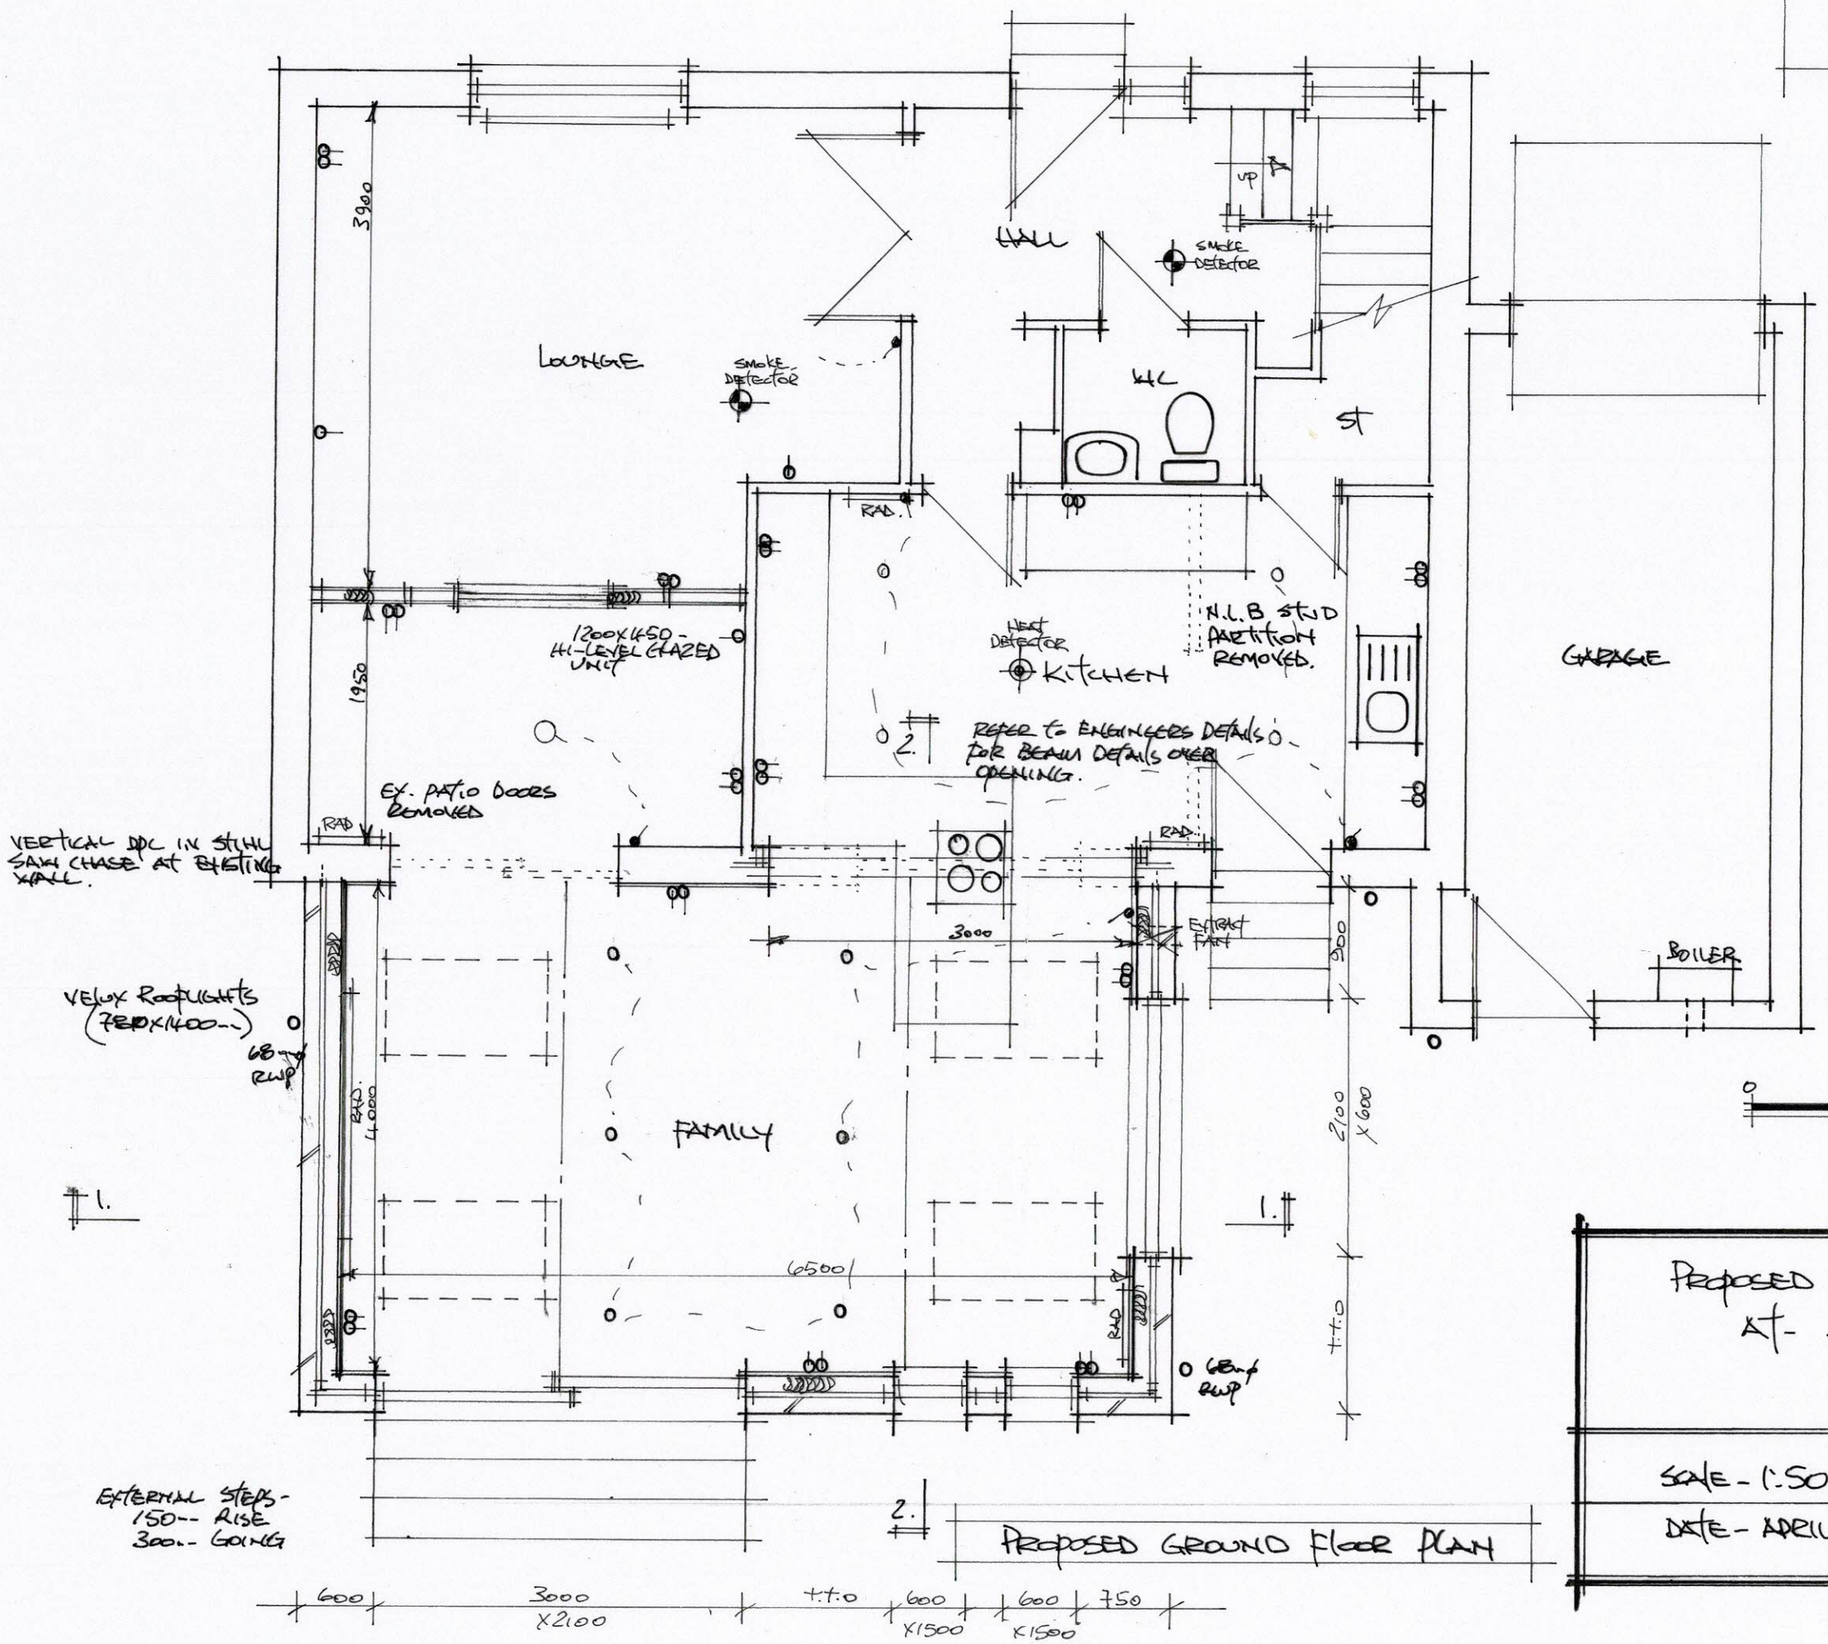

PROPOSED GROUND FLOOR PLAN

Note - Electrical layout indicative only. Client to discuss and agree proposals with contractor prior to works commencing.

Note - Kitchen layout by specialist contractor to clients specification.

0 1.0 2.0 3.0
1:50
SCALE BAR

PROPOSED EXTENSION to HOUSE
AT - 3 KIRK LANE
LIVINGSTON VILLAGE

SCALE - 1:50	DWG. No - 02
DATE - APRIL 2024	REV. -