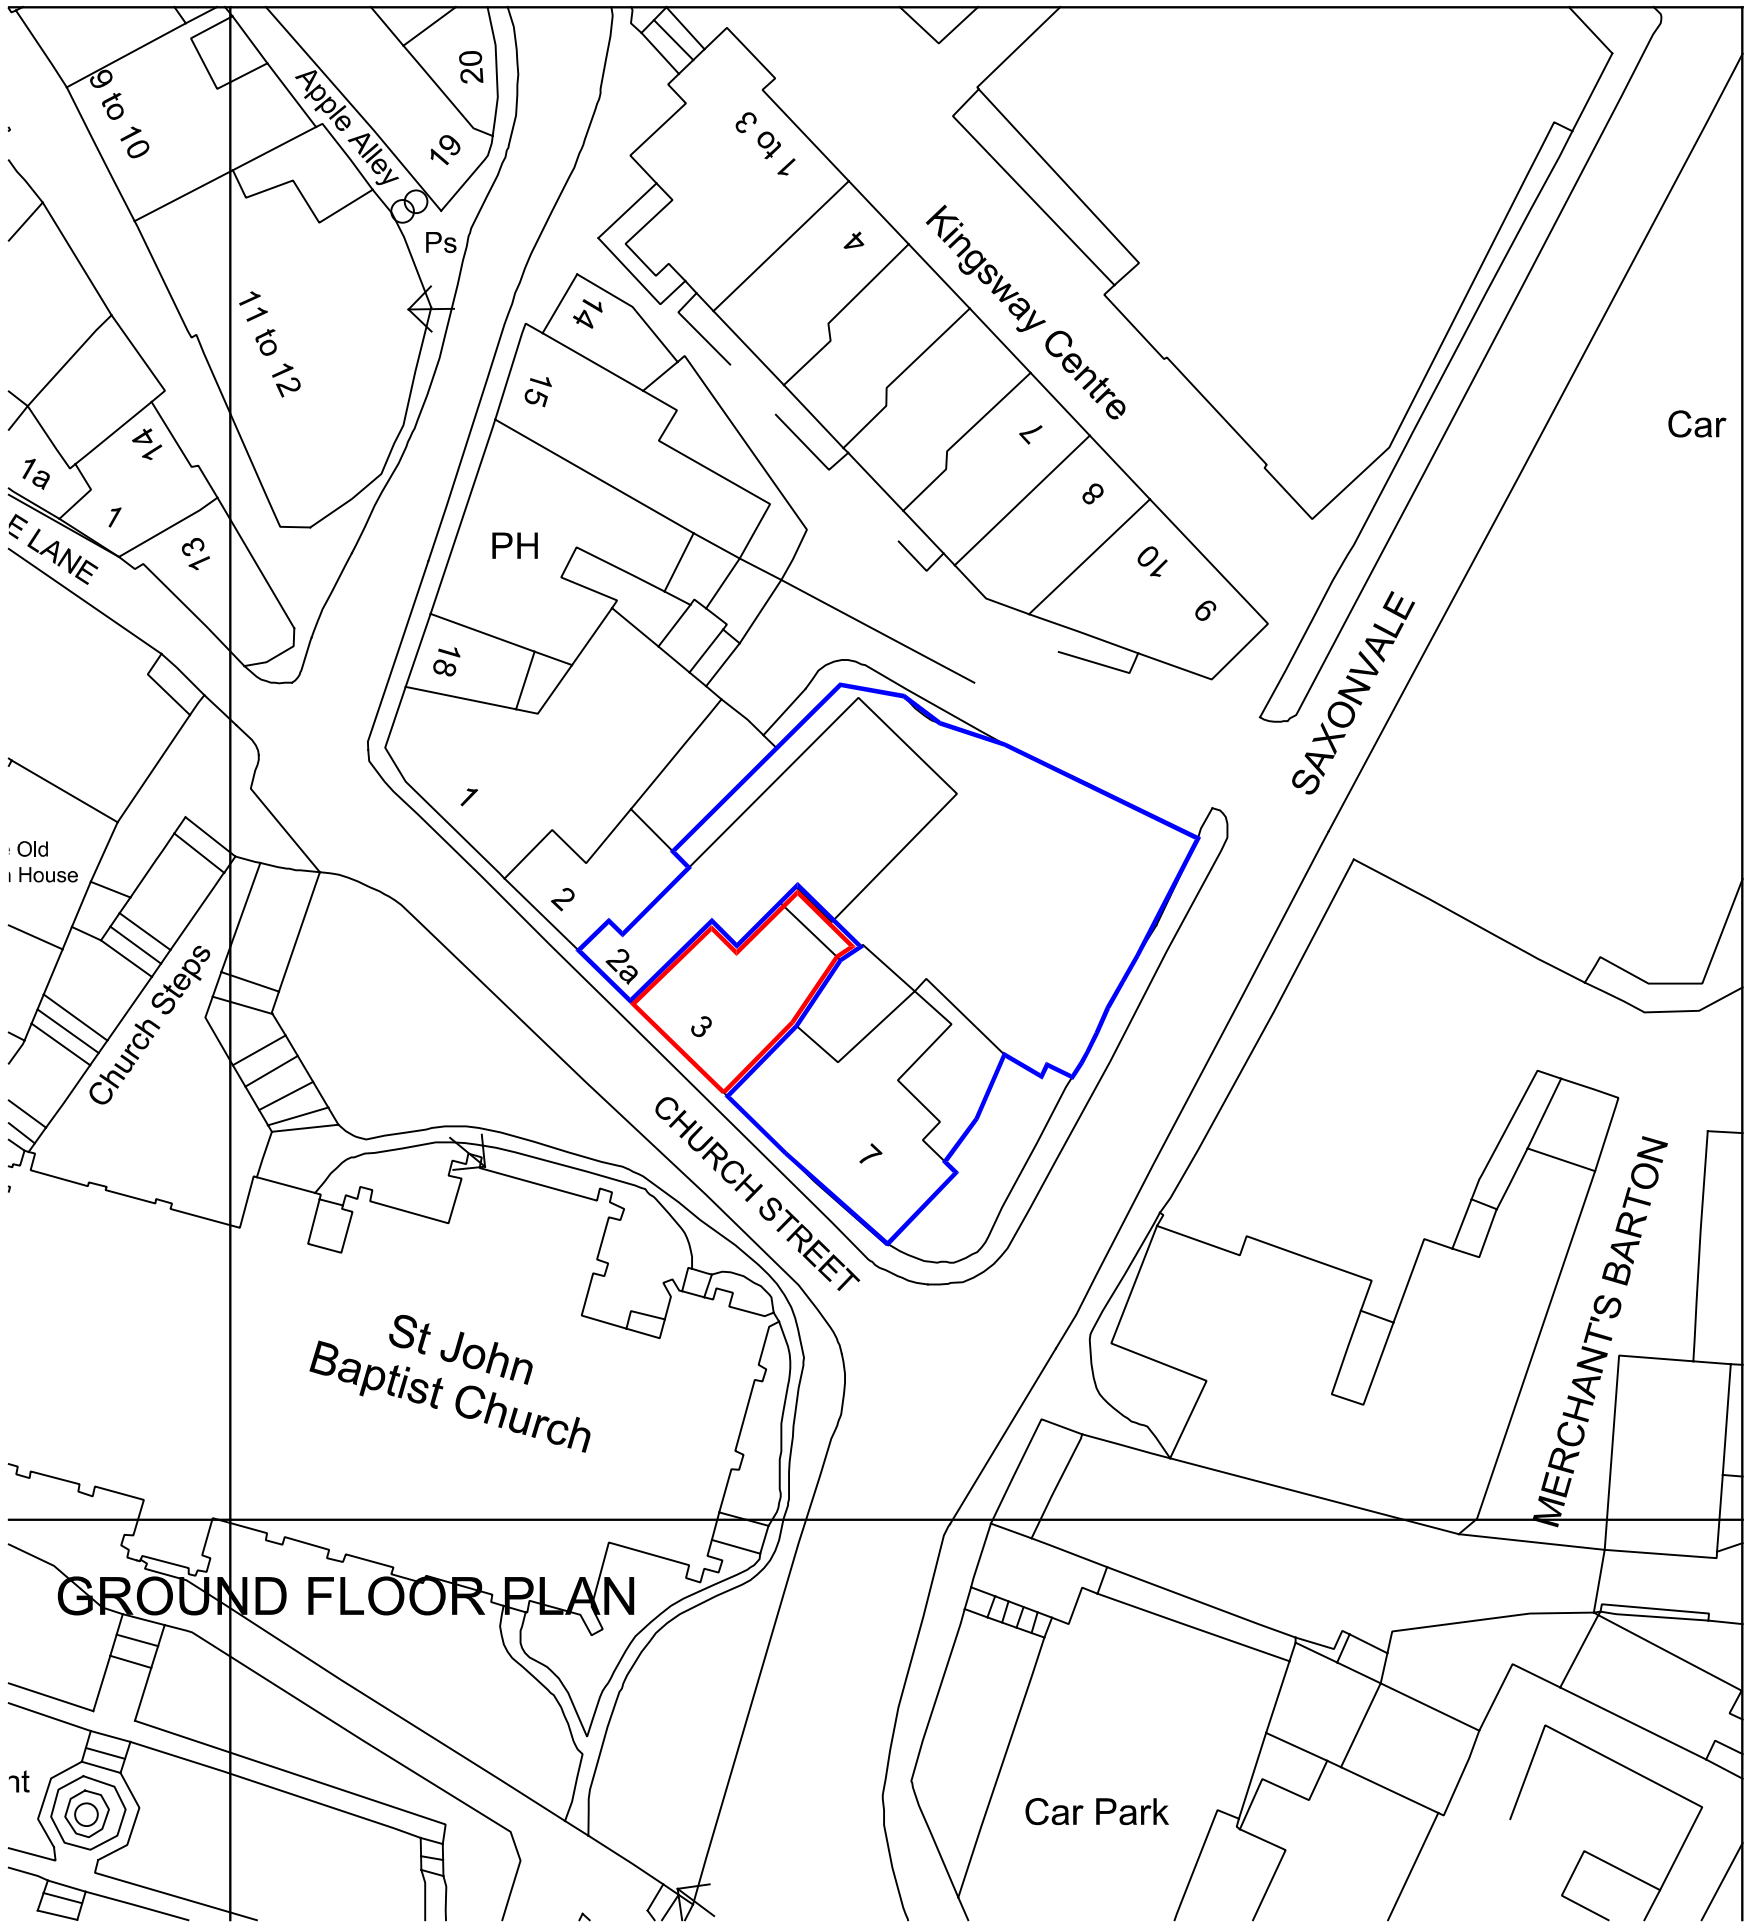

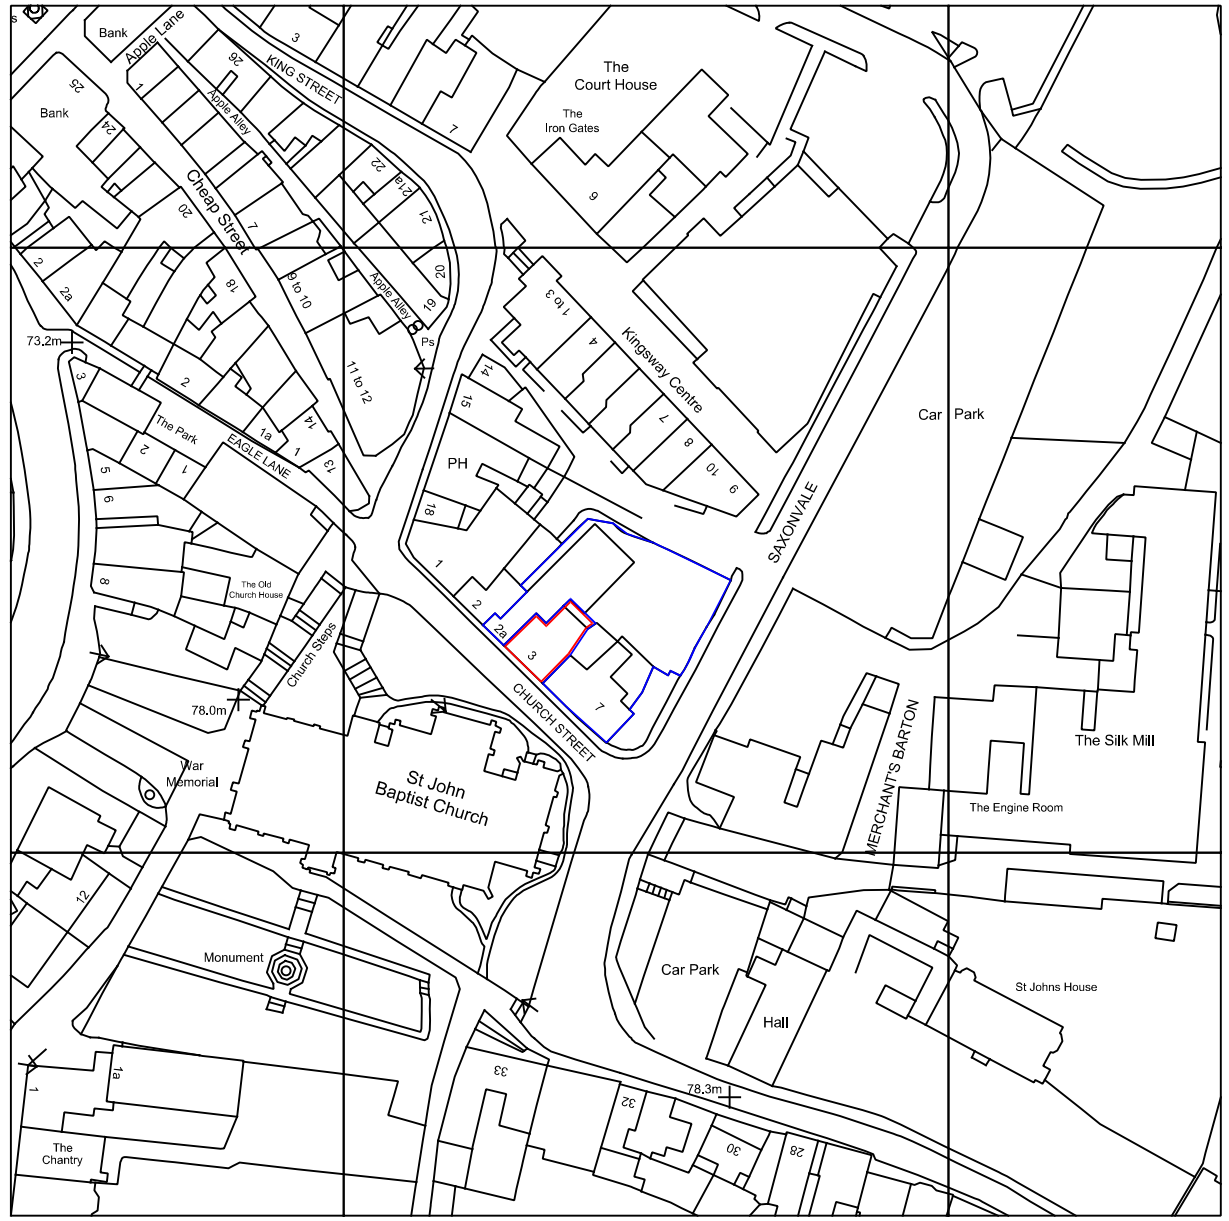

0 1 2 3 4 5 10 20 30 40 50m

1/500

0 5 10 20 30 40 50 100m

1/1250

All dimensions to be checked on site

Copyright reserved

© Crown copyright and database rights 2023 Ordnance Survey OS100035409.

cj architects
Carlisle Jessop Llp
23 Union Street, Wells,Somerset, BA5 2PU 01749 673006 mail@cjarchitects.co.uk

Number	Project	Title
1949 S 02	3 Church Street, Frome Alterations	Site and Location Plans As existing

Scale 1/100
Drawn HP
Date April 2024
Checked