DO NOT SCALE FROM THIS DRAWING - REPORT ANY DISCREPANCIES TO DESIGNER PRIOR TO COMMENCING WORKS

ALL DIMENSIONS TO BE VERIFIED BY THE CONTRACTOR ON SITE

THIS DRAWING REMAINS THE COPYRIGHT OF TURNER JACKSON DAY + ASSOCIATES AND CANNOT BE REPRODUCED WITHOUT WRITTEN CONSENT

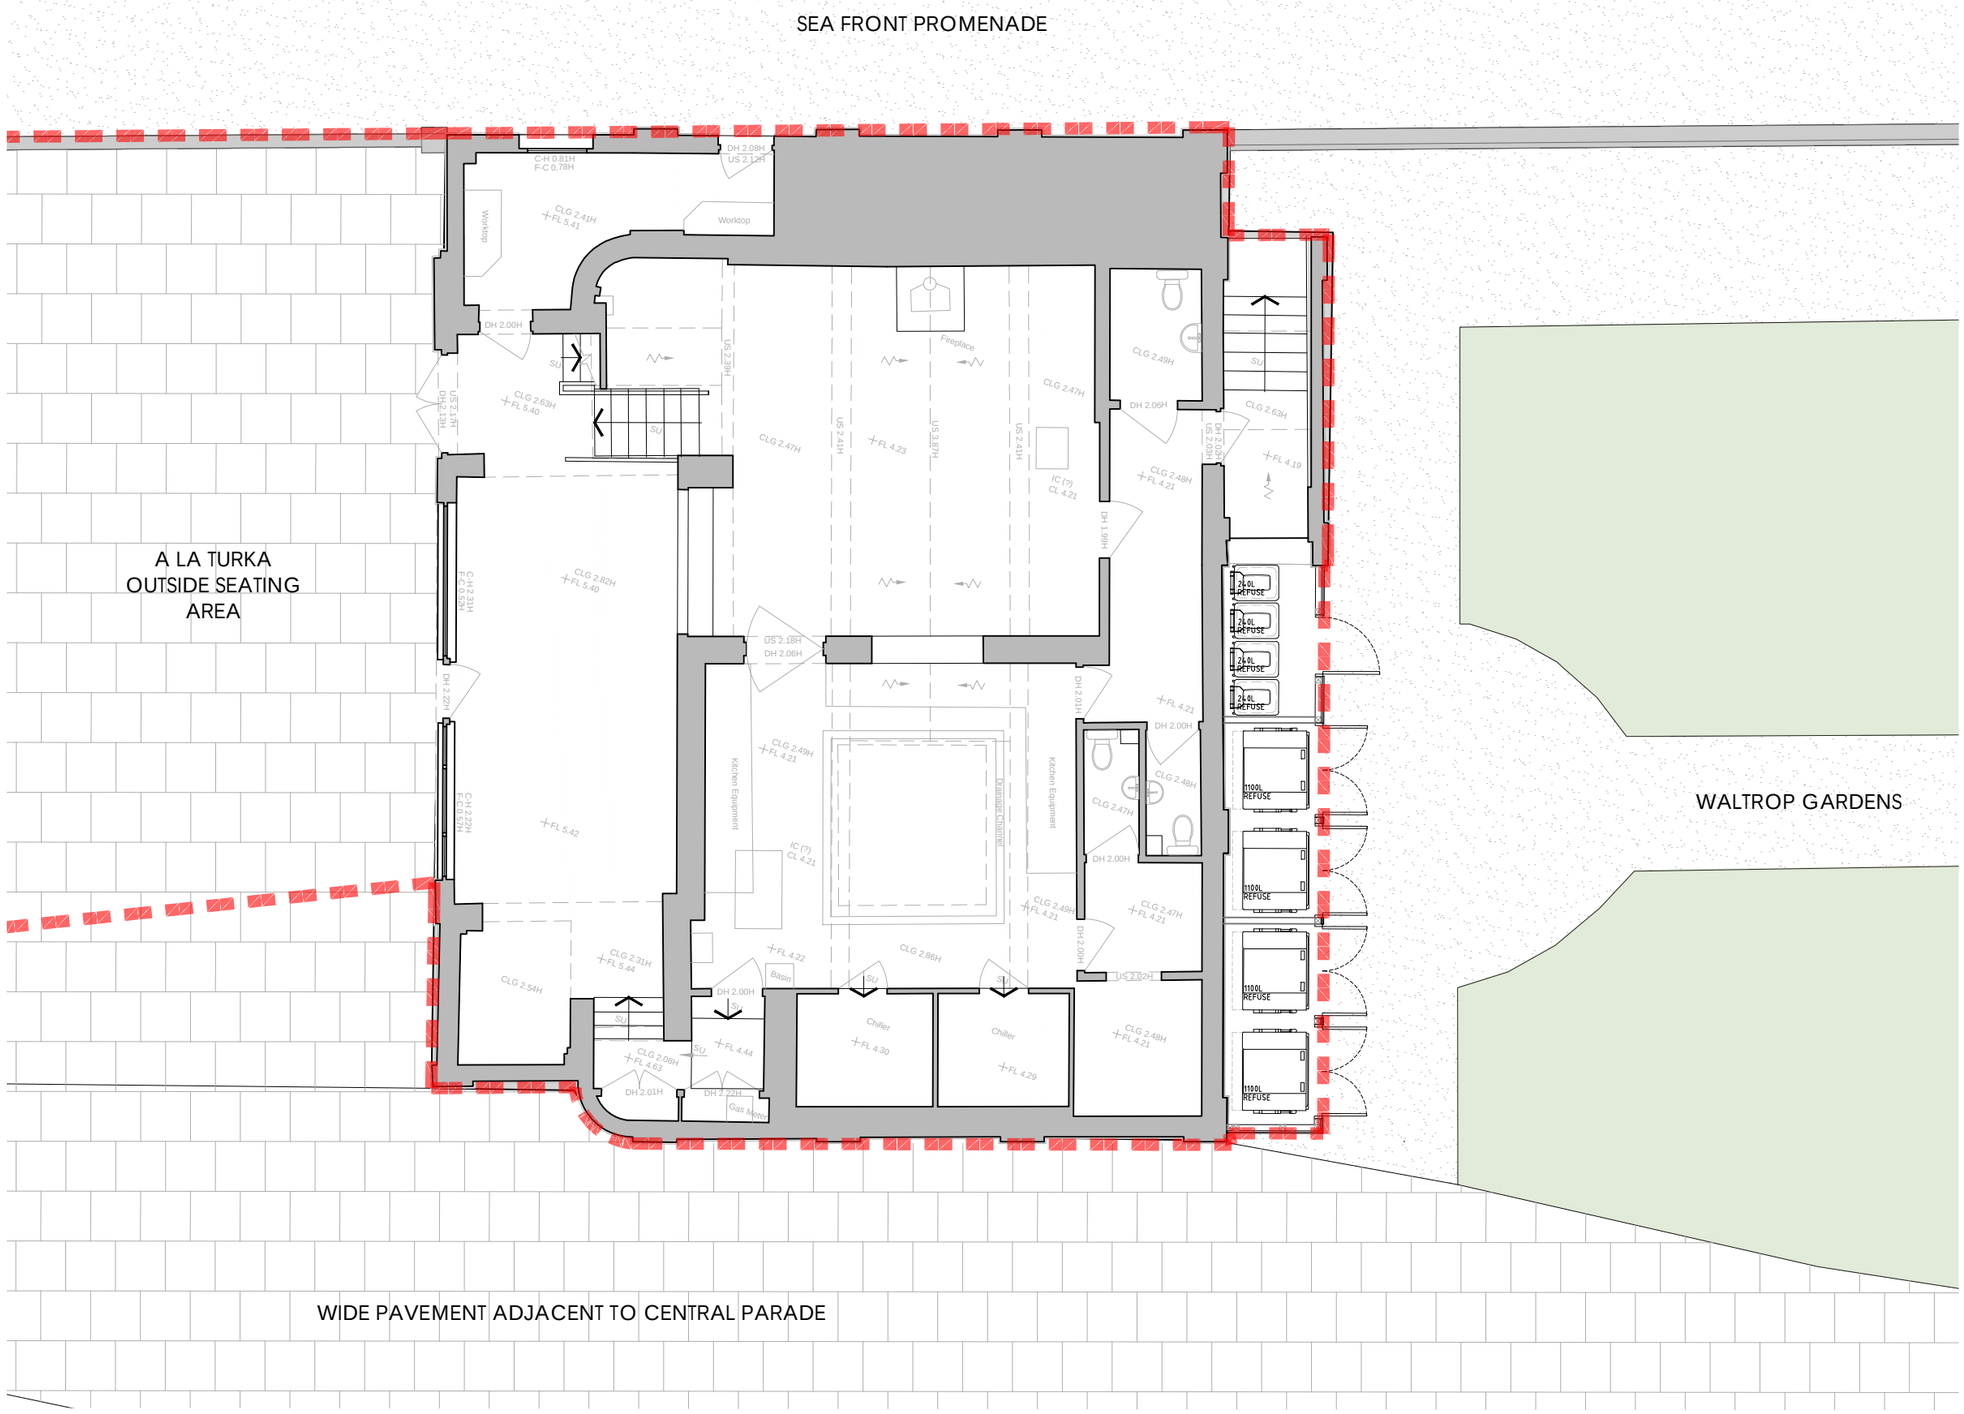

1:100 2 4 6m

LEGEND

Site Boundary

Built Context

REV	DESCRIPTION	DATE	BY	CHKD

TURNER JACKSON+DAY ASSOCIATES

Radio House
Thanet Way, Whitstable
Kent CT5 3QX

t: 01227 261453
e: enquiries@tjda.co.uk
www.turnerjacksonday.co.uk

client details: A La Turka

project details: The Bay, Herne Bay

drawing title: Proposed Site & Ground Floor Plan
New Binstore

date	scale	drawn by	checked by
Mar '24	1:100@A3	AR	

project no:	drawing no.	revision
1917	005	

PROPOSED SITE AND GROUND FLOOR PLAN