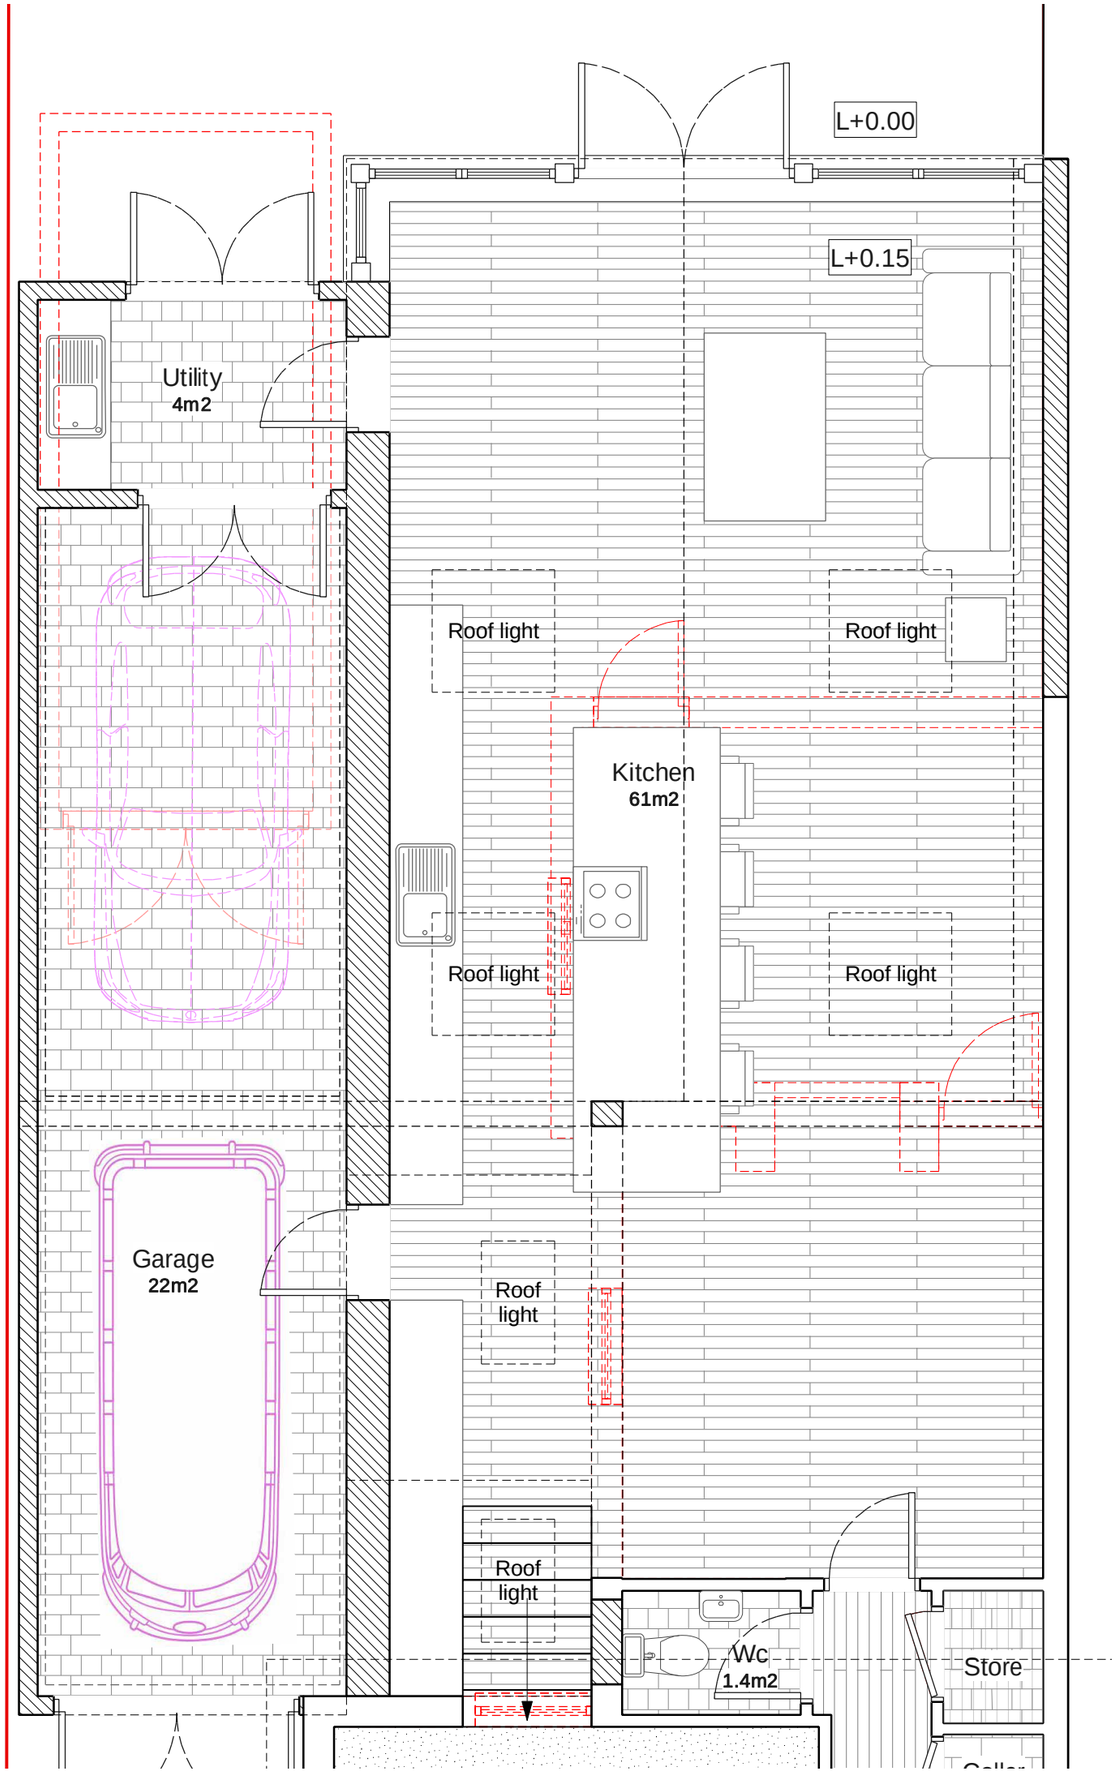

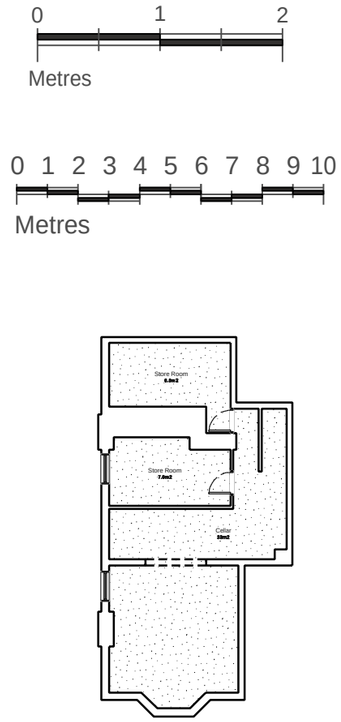

Proposed Cellar
Scale: 1:200

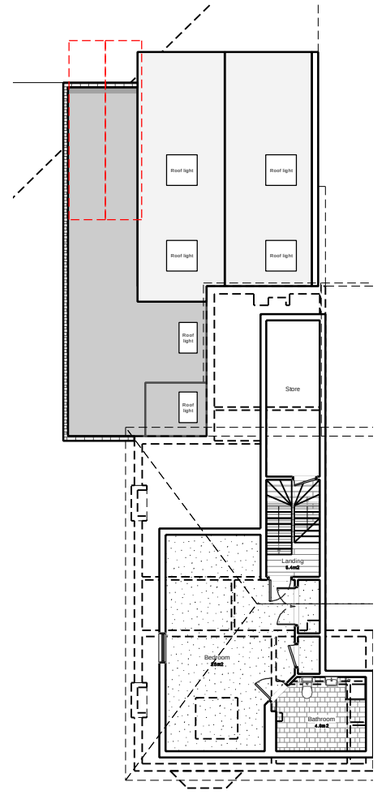

Proposed Second Floor
Scale: 1:200

General Notes :
Do not scale off drawings.
These drawings are concept only and are not for construction. all financial, structural and building control items are to be considered by additional specific professional advice

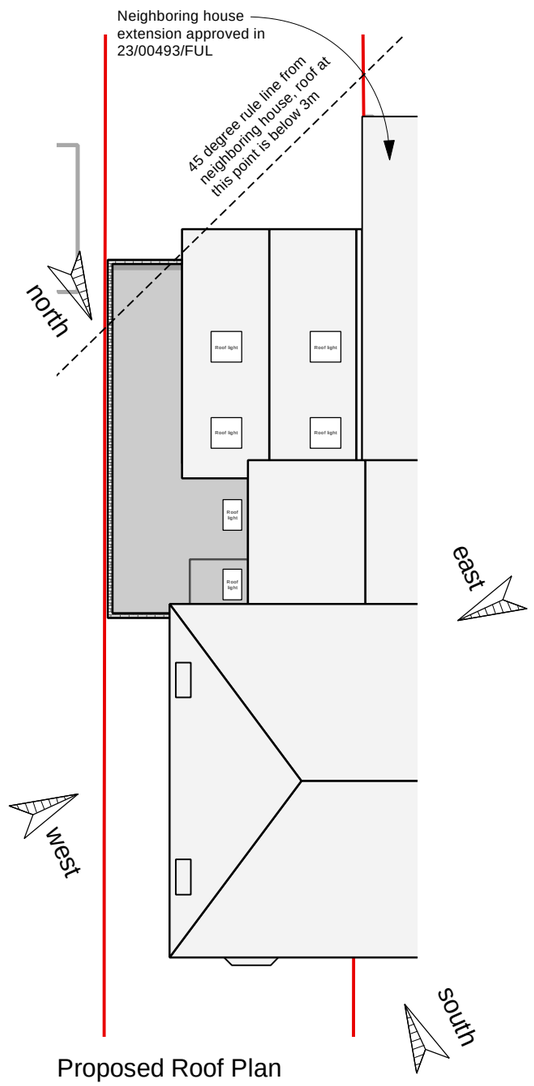

Proposed Roof Plan
Scale: 1:200

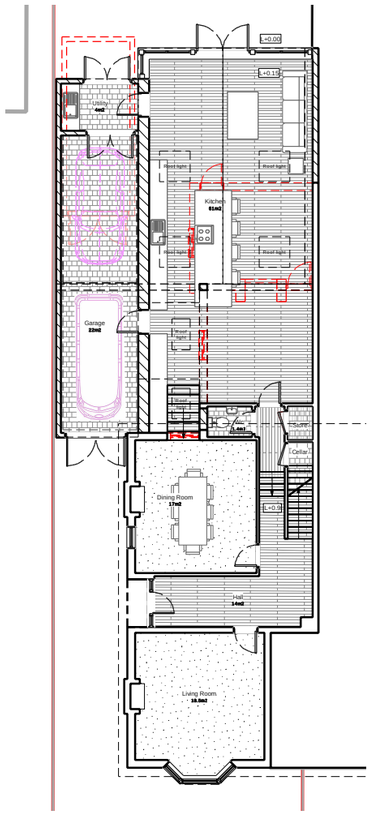

Proposed Ground Floor
Scale: 1:200

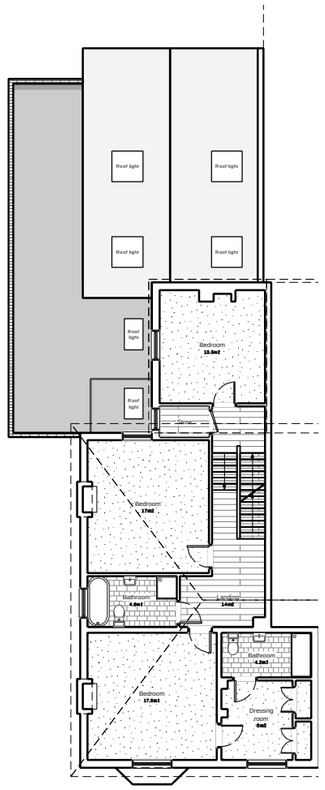

Proposed First Floor
Scale: 1:200

Revision	Description	Date
E	Design revision	24.04.17
D	Design revision	24.03.22
C	Design revision	24.01.10
B	Kitchen extrened by 1m, garage reduced, windows added to dining room.	24.01.08
A	Designed revised to meeting notes	23.12.20

Randall Architectural Ltd

[redacted]

[redacted] 65 New Barn Lane, Cheltenham GL52 3LB

Client

Residential extension

Project

Planning 1:100 1:200 A3

Status **Scale** **Size**

Proposed Floor Plans

Drawing Name

01269 _ 004 (E)

Project number **Drawing number** **Revision**