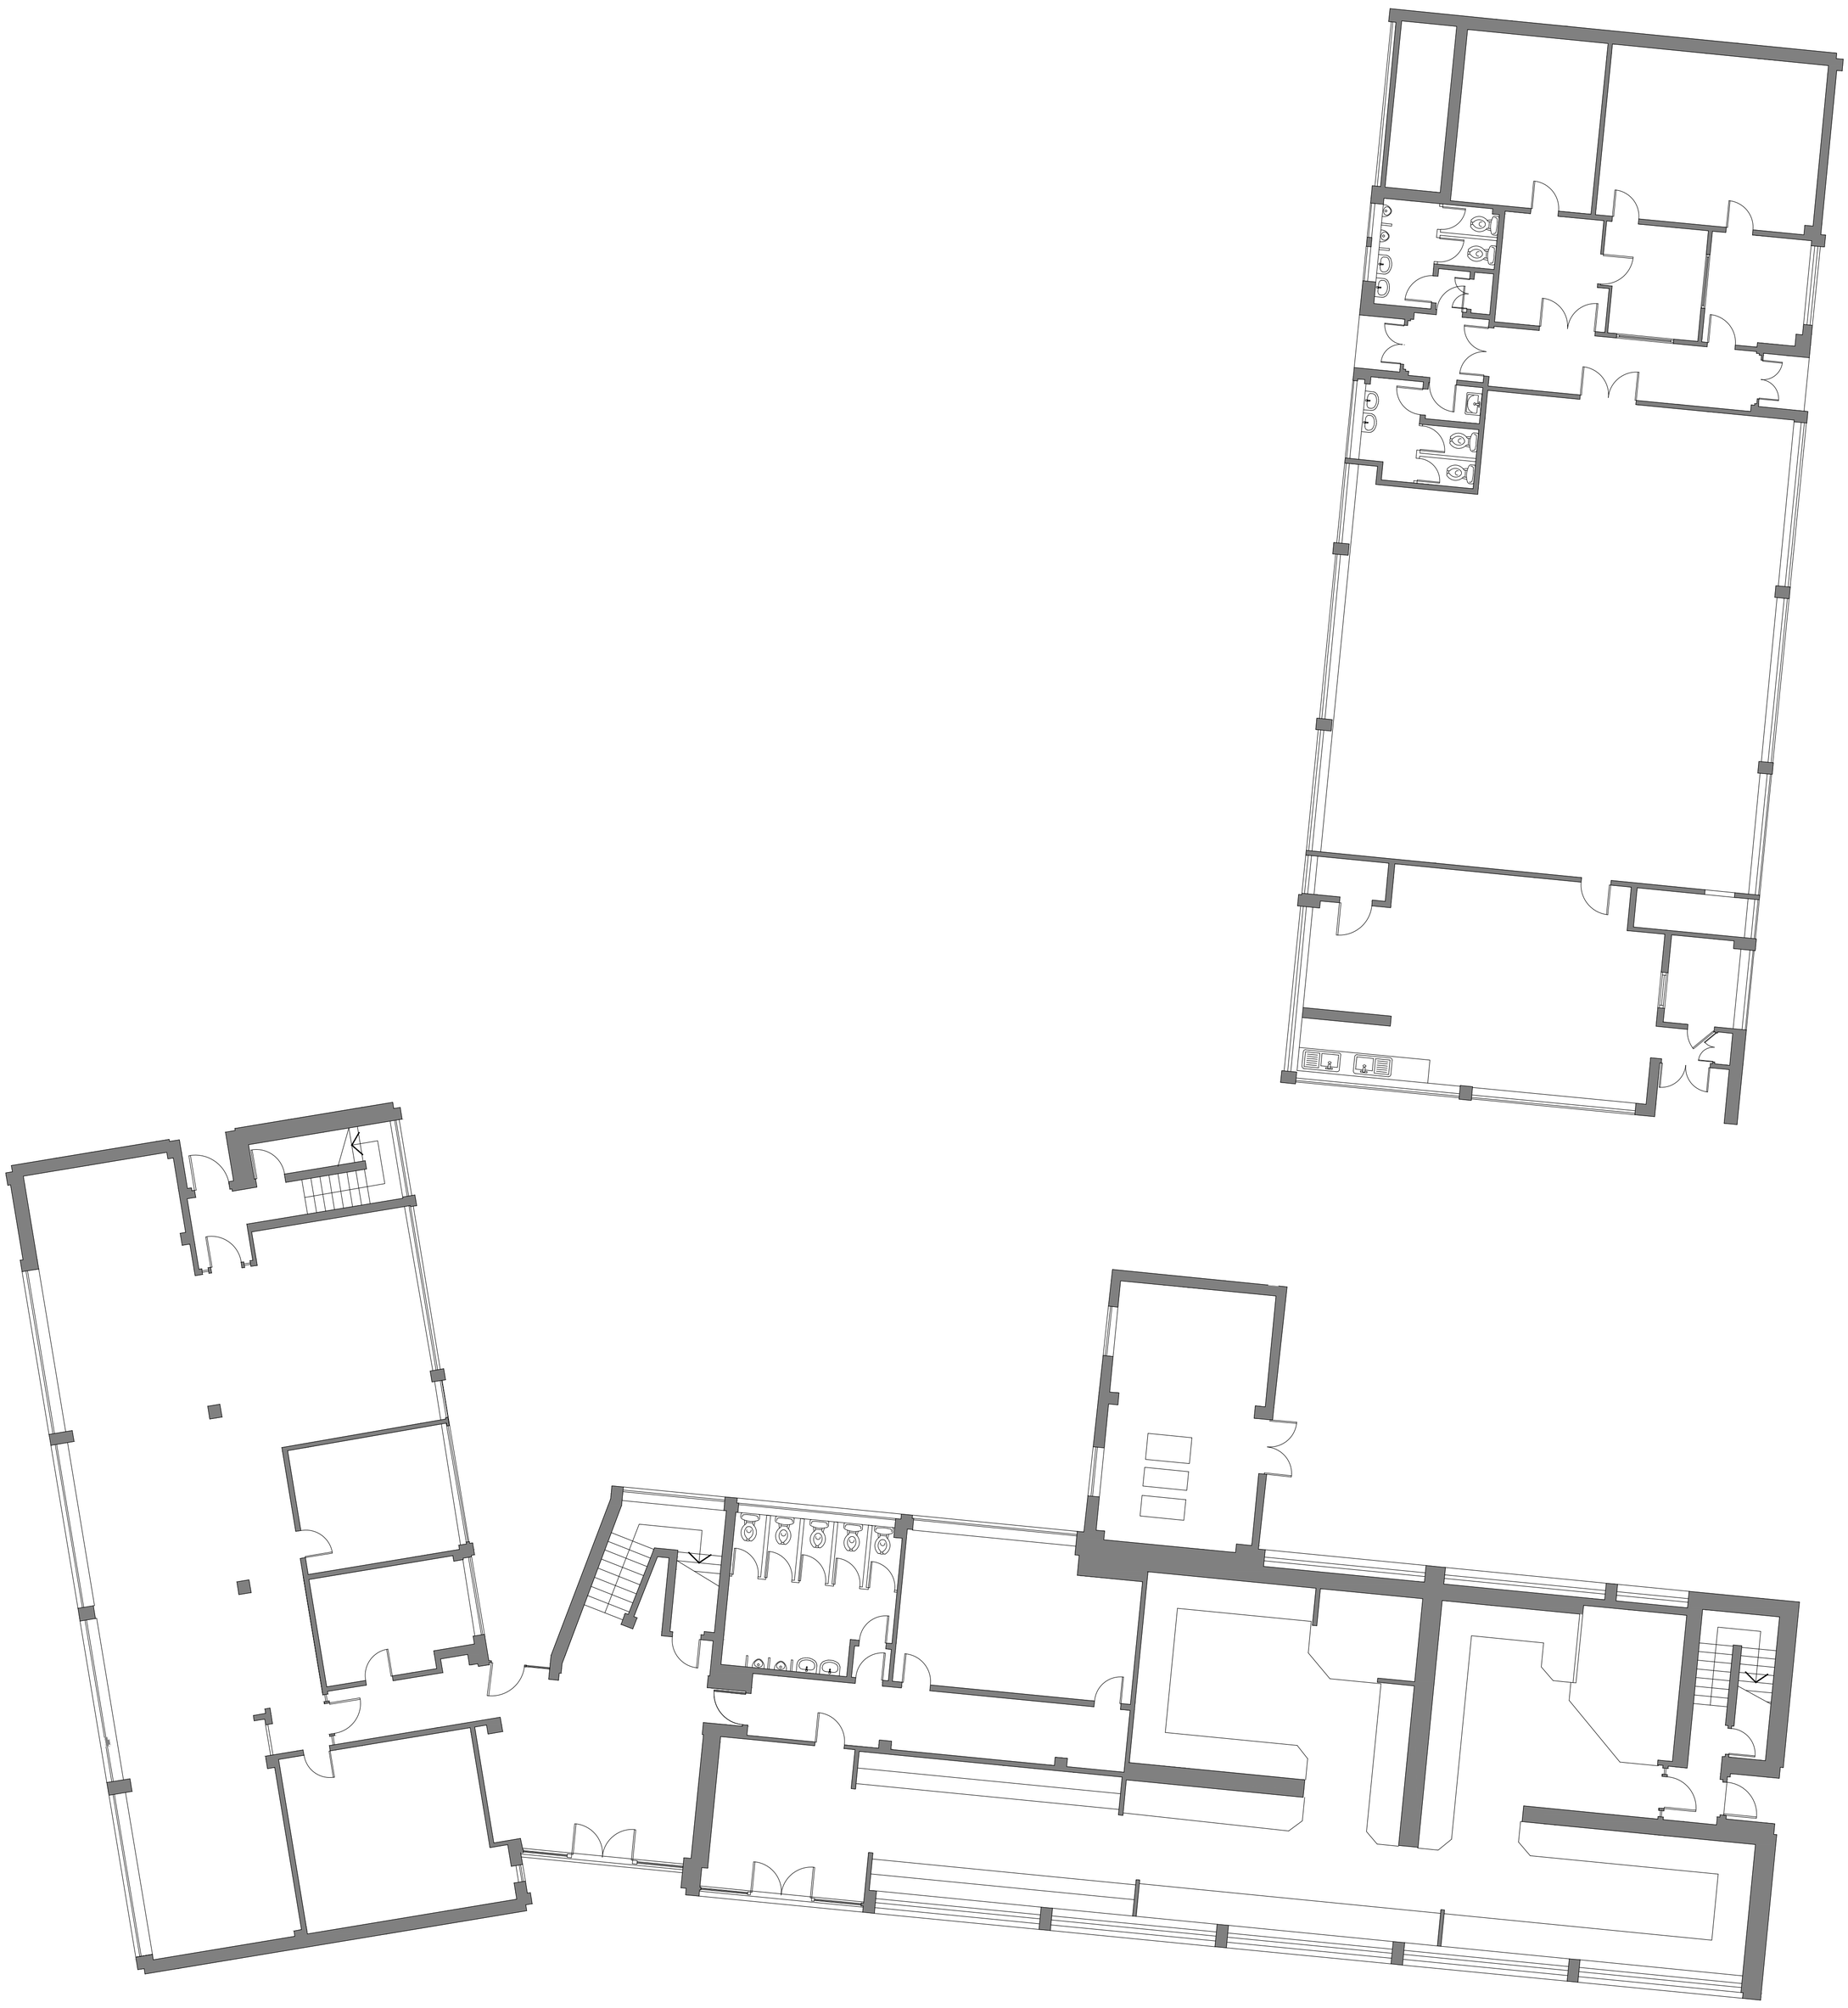

0 1m 2m 3m 4m 5m

status
PLANNING

notes

The copyright of this drawing belongs to Marrons Planning and should not be copied or reproduced without written consent.
This drawing is for planning purposes only and is not to be used as a basis for construction.
Do not scale from this drawing - use figured dimensions only.

project title	Burley Appliances Ltd Lands End Way, Oakham
client	Burley Appliances Ltd
drawing title	Class MA Application Existing Ground Floor Plan
drawing no.	1600529.2.15
scale	1:100@A1
date	March 2022
drawn by	AC
checked by	/
revision	/

Marrons Planning
No.1 Colmore Square, Birmingham, B4 6AA
t: 0121 214 0000 | w: www.marrons-planning.co.uk
e: info@marrons-planning.co.uk