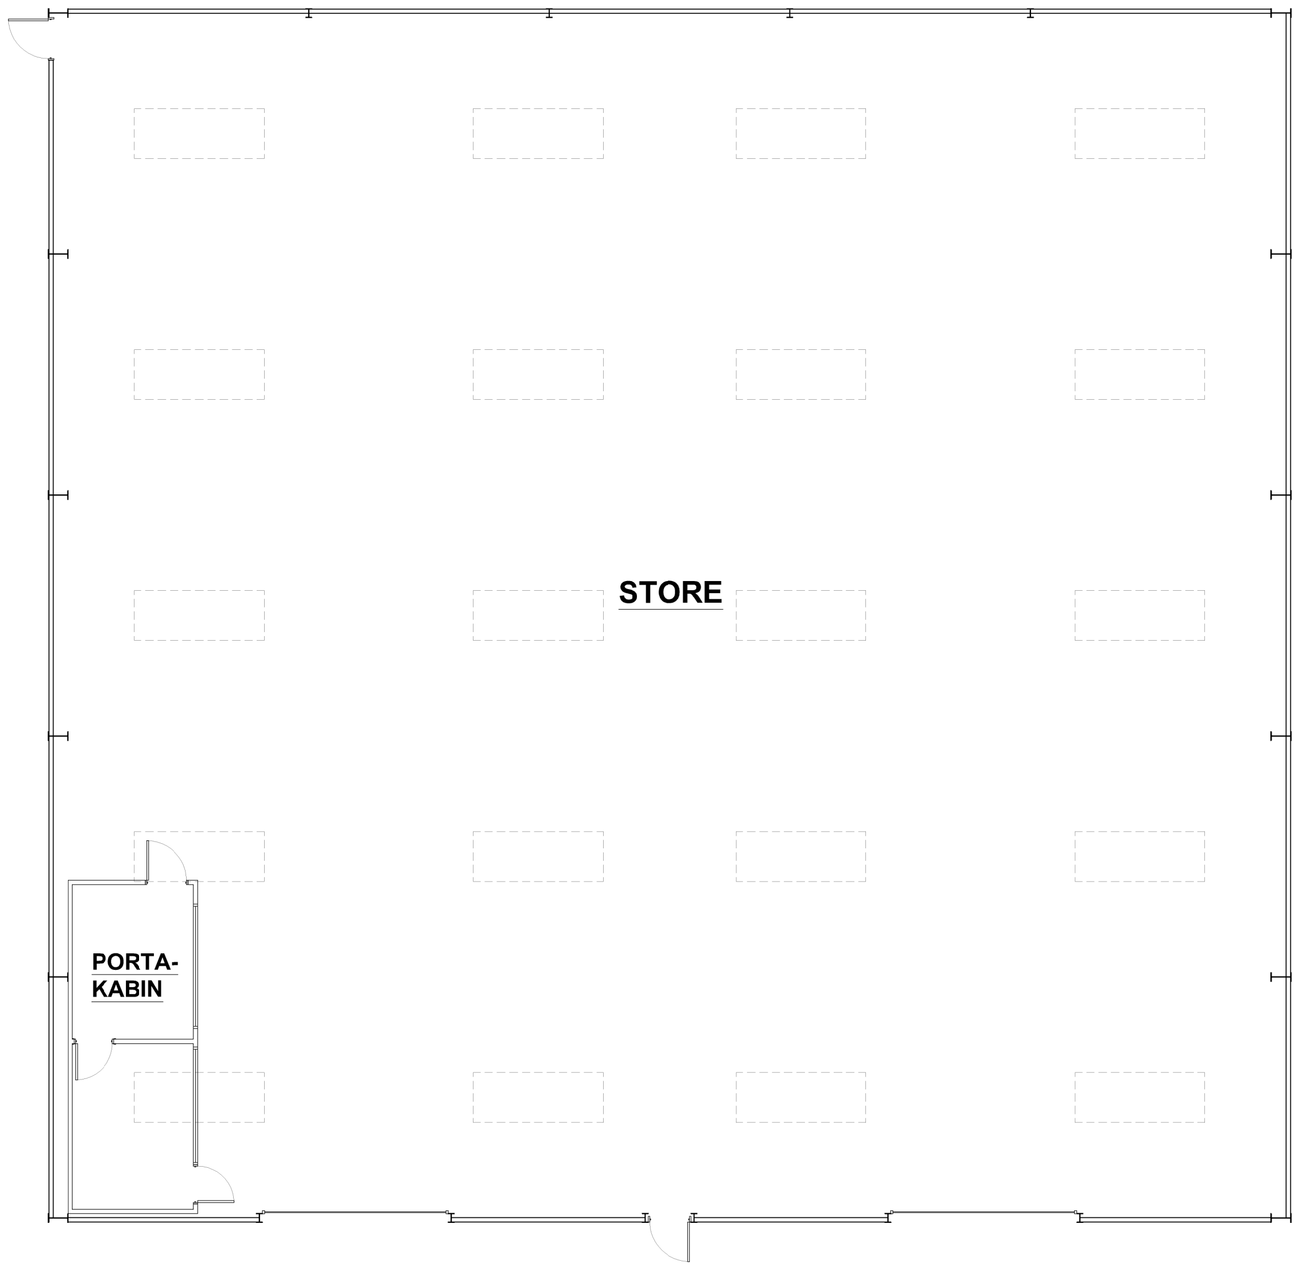

EXISTING GROUND FLOOR PLAN

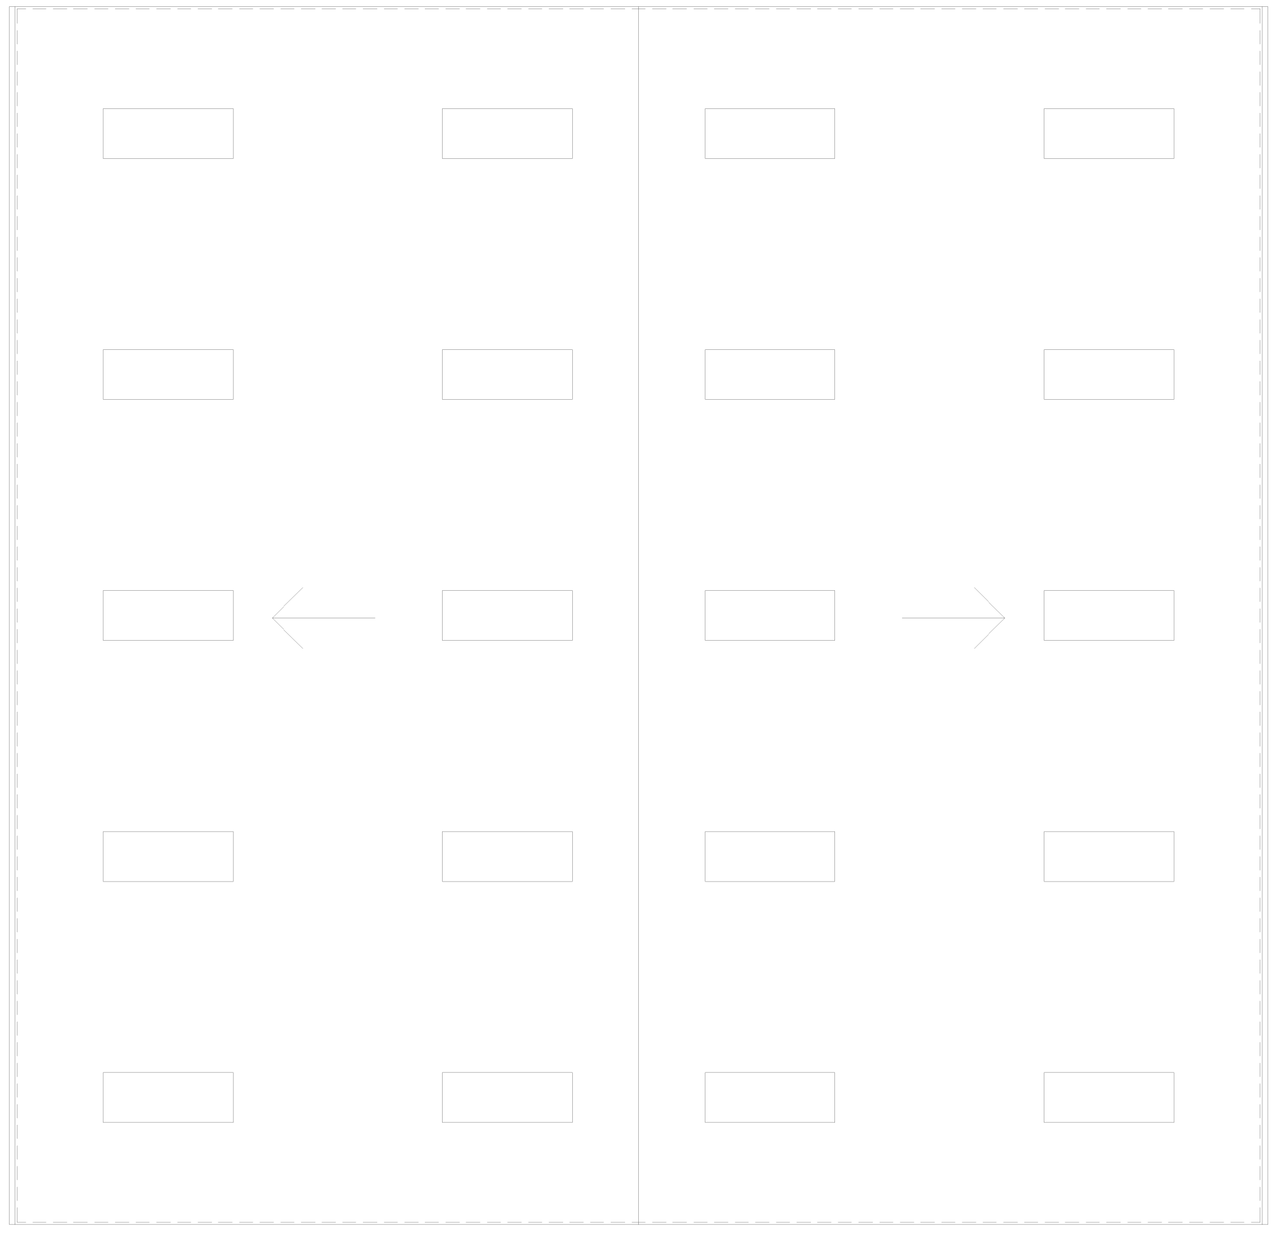

EXISTING ROOF PLAN

EXISTING PLANS

Scale 1:100

1m 0 1 2 3 4 5 6

North

Only figured dimensions are to be used for construction purposes.
This drawing must be read in conjuncion with all relevant details for the project. All dimensions are to be checked on site prior to commencement and any discrepancy reported to the Architect or Contract Administrator.
© Davey & Green Architecture Ltd 2024

Revisions
- - - - -

Drawing
EXISTING FLOOR PLANS
Project/Client
WILLOW GROVE FARM, STATION RD, LAKENHEATH, IP27 9AA
VISION ARCH

Job Number	Drawing Number	Revision	Date	Scale	Purpose of Issue	Drawn By	Checked By
24-03	02	-	28.03.24	1:100 (A1)	PRELIM	PD	DG

DAVEY + GREEN ARCHITECTURE LTD
30 NEALE AVENUE
PORINGLAND
NORFOLK
NR14 7UY
Tel: 07734 330490
Email: admin@dg-arch.co.uk
Web: www.dg-arch.co.uk