Site Section

Existing

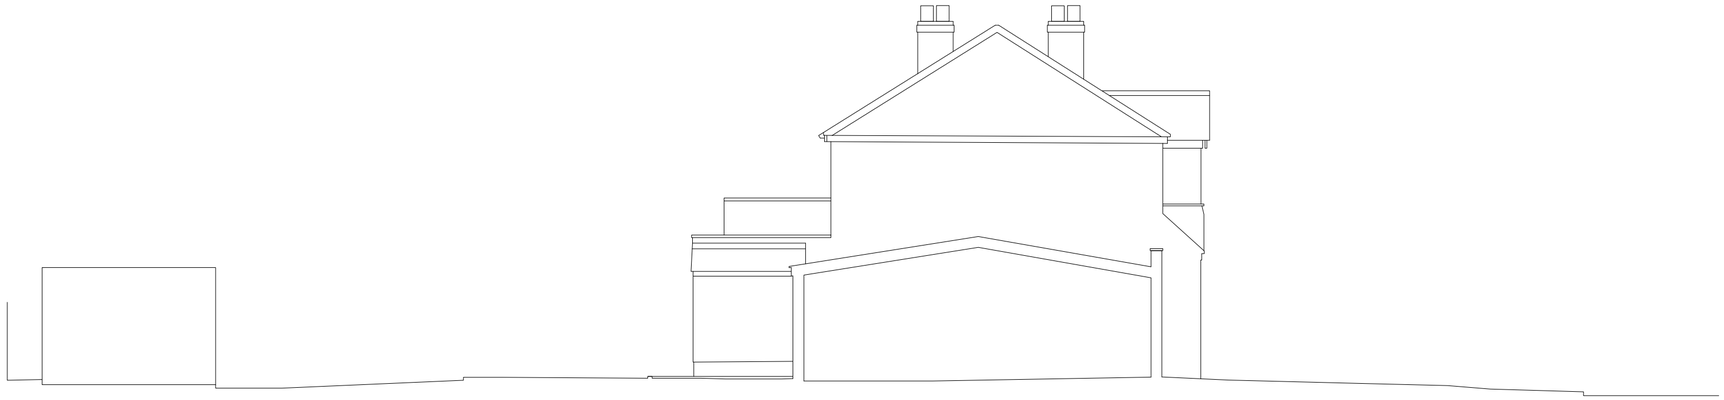

Site Section

Proposed

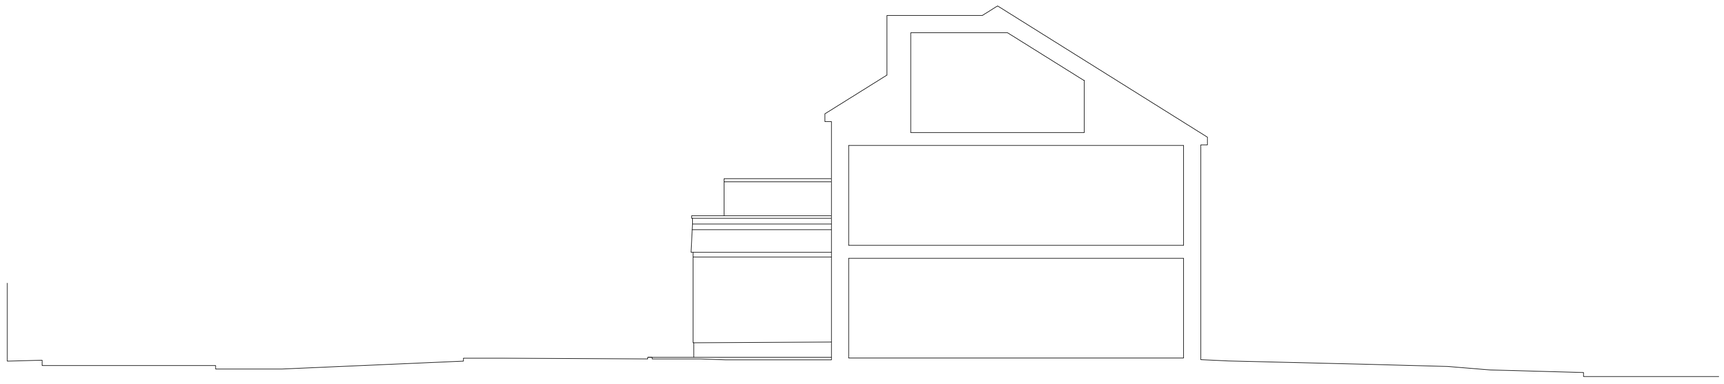

contractors should request dimensions where none have been provided - do not estimate dimensions from drawings, all dimensions to be checked on site

revision	changes	date

date of issue	scale @	paper size
March 2024	1:100	A2

16 Elmore Road
Site Section
Existing & Proposed

area

job number	drawing number	revision
390	390 : 17	

andrew rose riba | 2 bitswell way radlett herts wd7 7he
andrew@area-design.co.uk 07549 749302

Scale bar
1:50
1:100