FRONT ELEVATION

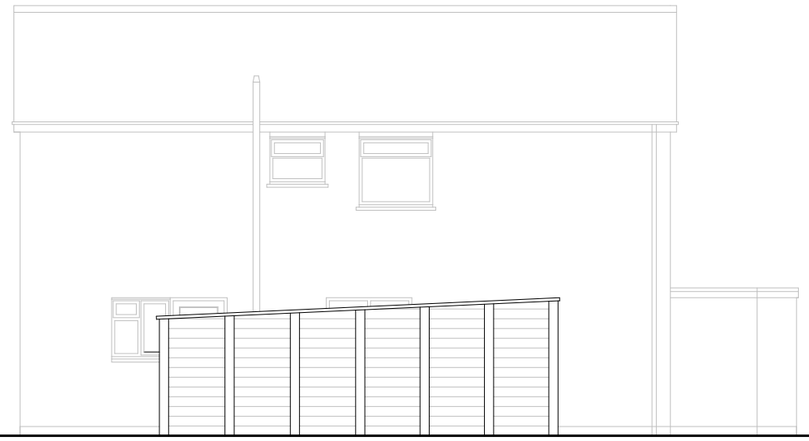

L.H SIDE ELEVATION

GARAGE- Roof: Corrugated sheet roofing. Walls: Prefabricated concrete panels. Doors: Galvanised steel.

REAR ELEVATION

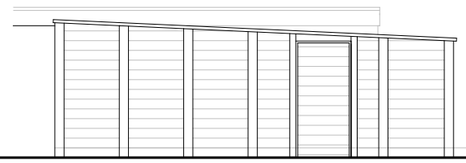

R.H SIDE ELEVATION

EXISTING ELEVATIONS Scale 1:100

0 1 2 3 4 5 6 7 8 9 10m

EXISTING GARAGE
ELEVATIONS
20 ROMAN WAY
IRCHESTER
NORTHANTS. NN29 7EG

For Mr D. Ross

Scale: 1:100 on A3

Revisions

M J B
ARCHITECTURAL DESIGN

Kamala House, North Lane,
Weston on the Green, Oxfordshire OX25 3RG
Website: www.mjbarchitectural.design
Email: info@mjbarchitectural.design
Tel: 01869-350771
or 07834-670969
Malcolm Brain

Date: April 2024

Drawing No: 24-IR-2