1:100 FRONT ELEVATION

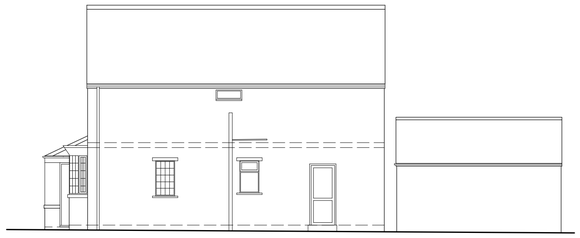

1:100 SIDE ELEVATION

1:100 REAR ELEVATION

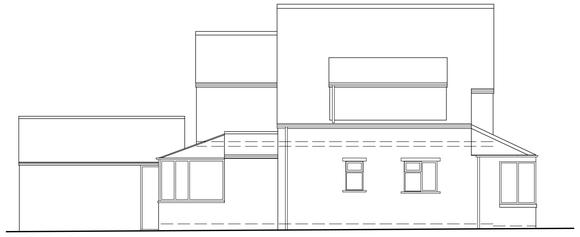

1:100 SIDE ELEVATION

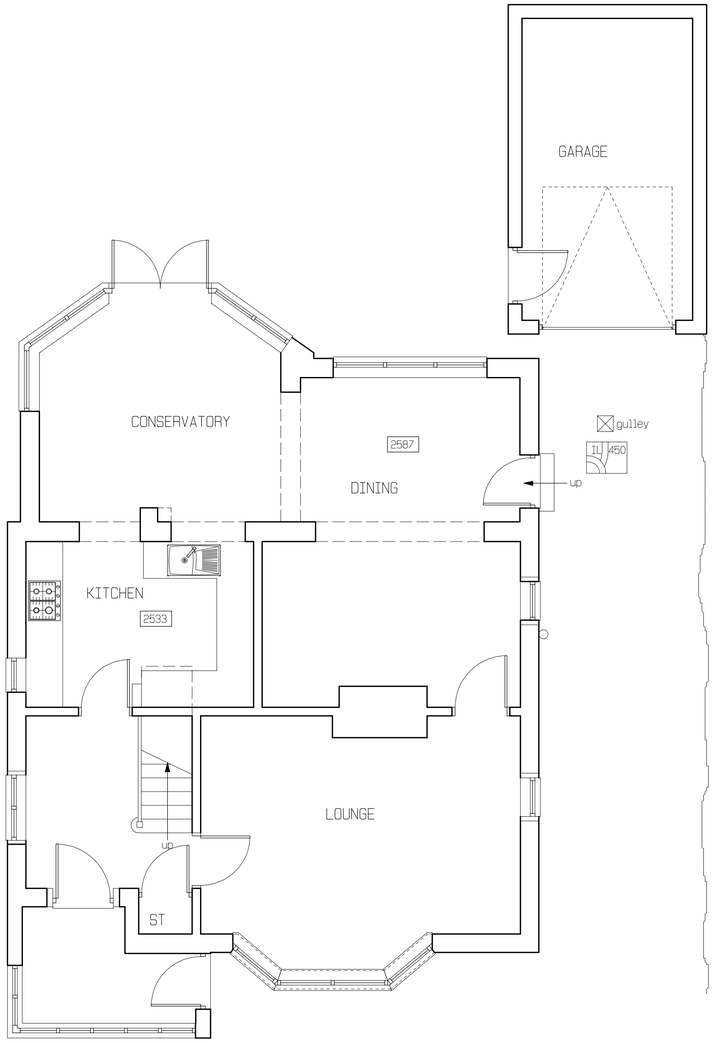


1:50 GROUND FLOOR PLAN

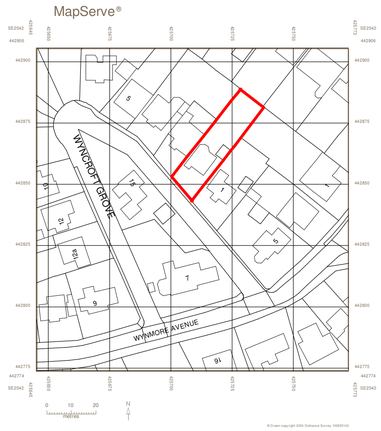


1:1250 LOCATION PLAN

| | | |
|---|---|---|
| 0 | 1 : 1250 | 125m |
| 0 | 1 : 100 | 10m |
| 0 | 1 : 50 | 5m |

At 1:1 this bar should be 10cm long

| rev | date | description |
|---|---|---|
| | | |

HB Architectural Services Ltd
10 Primley Gardens, Alwoodley, Leeds, LS17 7HT
Tel: 07792305719
Email: hannah@hbarchitectural.co.uk
Website: www.hbarchitectural.co.uk

Drawing Title: SURVEY DRAWING

Client: JANE MADELEY

Project Title: PROPOSED EXTENSION
2 WYNCROFT GROVE
BRAMHOPE LEEDS

Drawing No.: 2857-01

Revision: /

Created On: 20/03/24

Scale: as noted

Page size: A1