THIS DRAWING INCLUDING ALL TECHNICAL DETAILS THEREIN IS COPYRIGHT OF JMA CONSULTING. IT MUST NOT BE REPRODUCED WITHOUT EXPRESS PERMISSION.

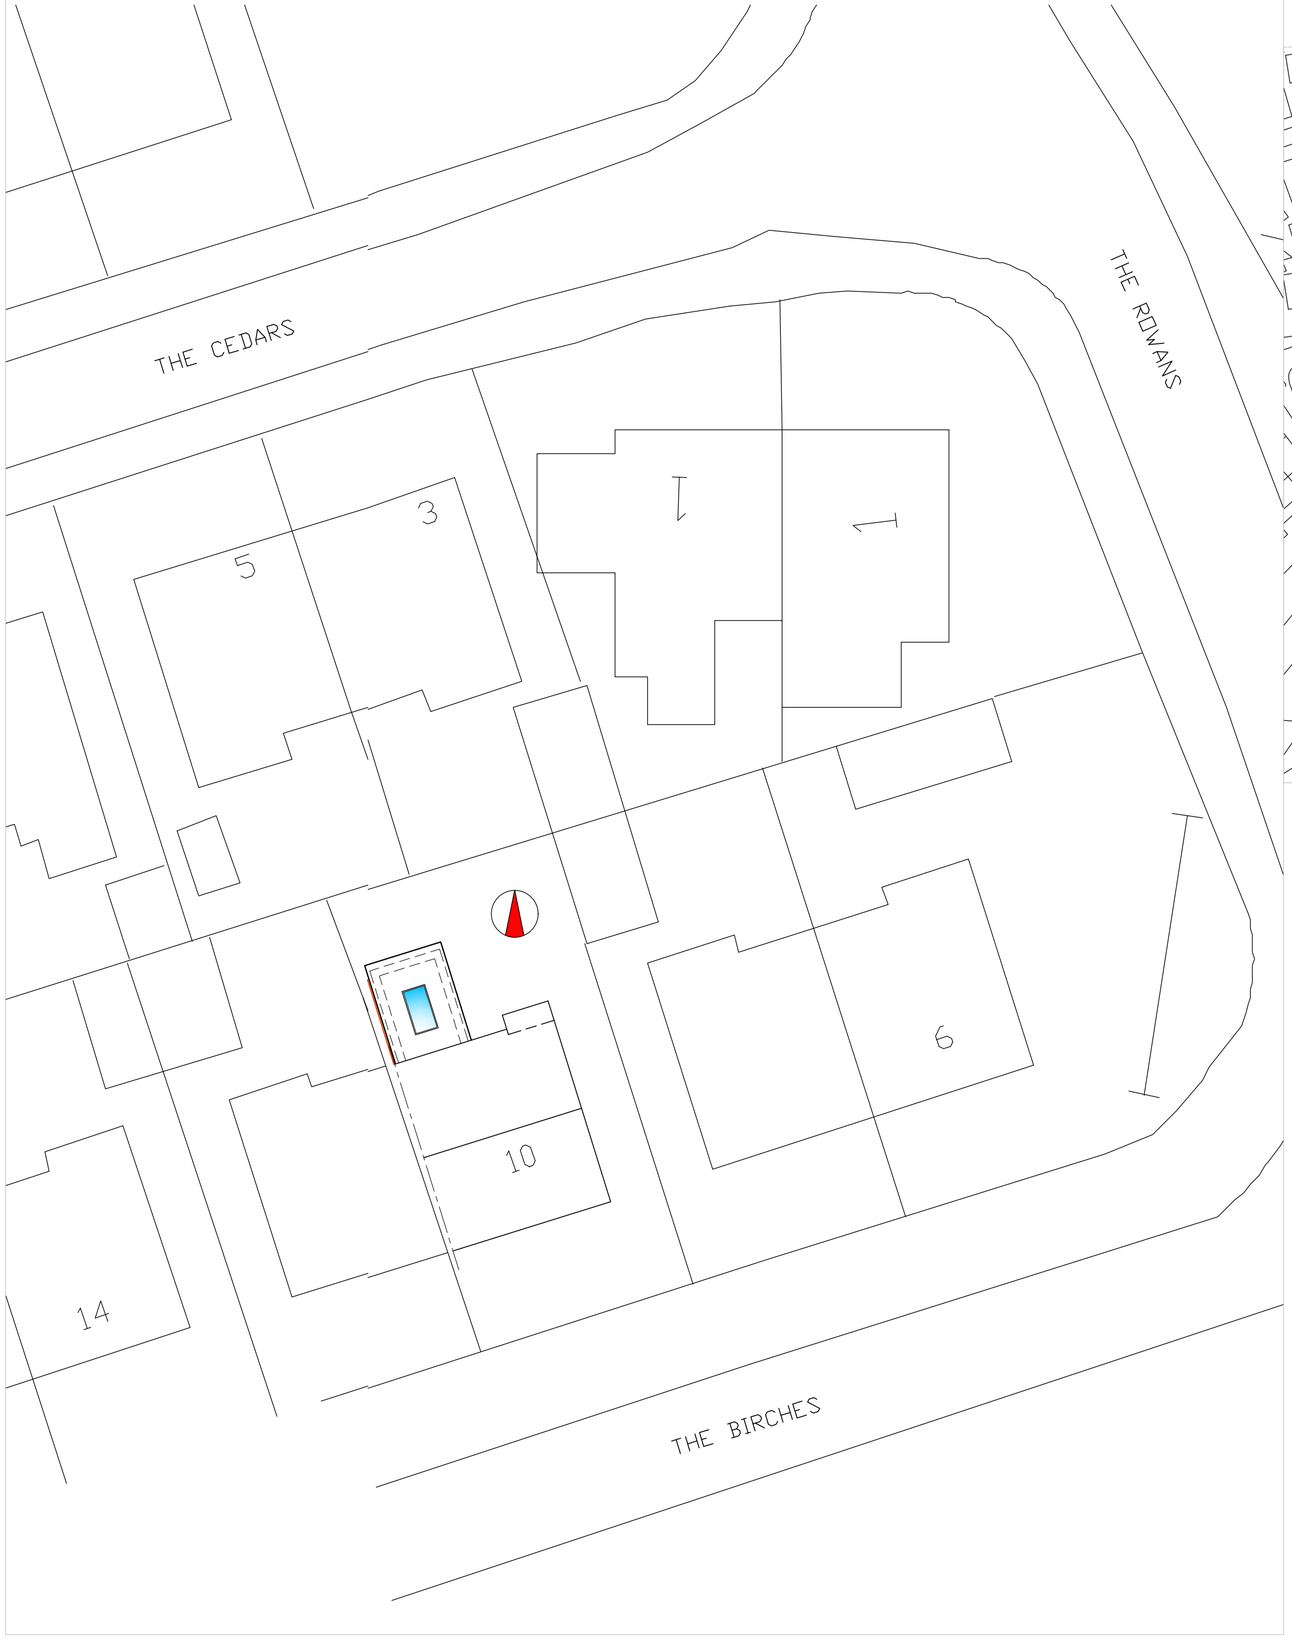

REV	DRAWN	DATE	DESCRIPTION

JMA ARCHITECTS

RIBA

- SUITE 1, SECOND FLOOR, 60 GREEN ROAD LEEDS LS6 4 JP
- TEL: 0113 2177051
- E: info@jma-consulting.co.uk
- W: www.jma-architects.co.uk

PROJECT TITLE
- PROPOSED SINGLE STOREY REAR EXTENSION
- AT 10 THE BIRCHES
- BRAMHOPE LEEDS LS16 9DN

TITLE
- LOCATION AND BLOCK PLANS

STATUS	-PLANNING APPLICATION	SCALE	-1:200, 1250 @ A2	DRAWN	OAK	CHECKED	AJ
FILE	- D:\DRAWINGS\10 THE BIRCHES			DATE	APRIL 2024		
PROJECT	-2241.24013	DRAWING	- P03	REVISION			