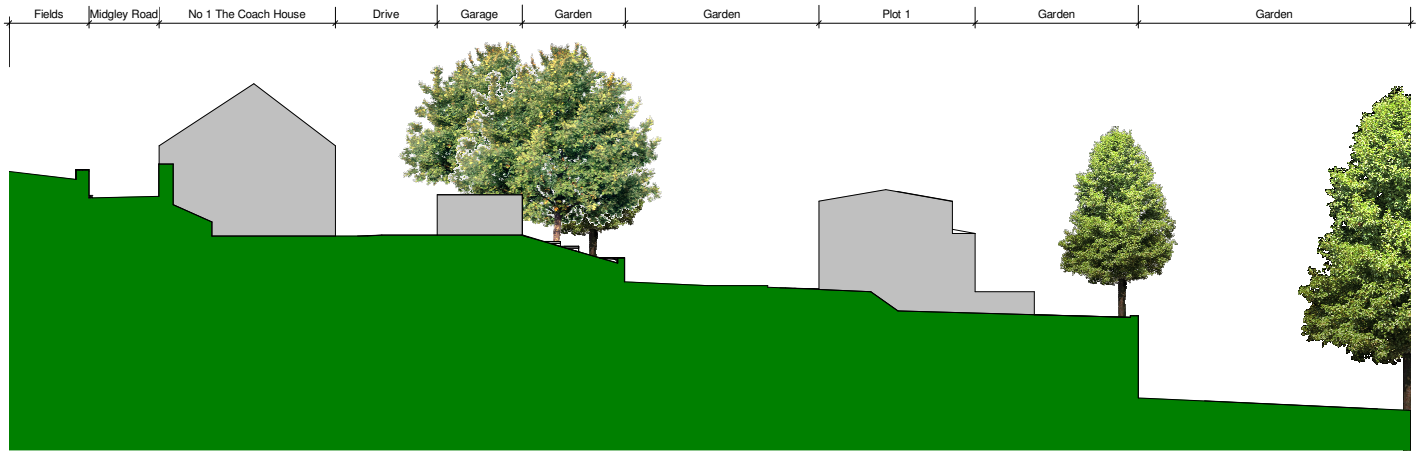

1 Section A
1 : 100

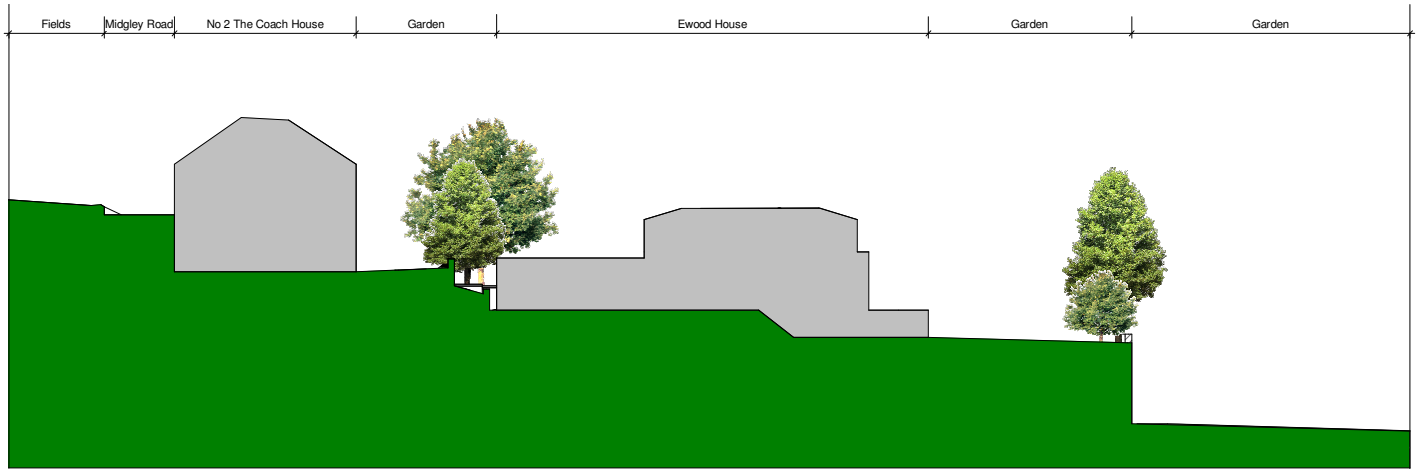

2 Section B
1 : 100

Site Layout (Sections) NTS

Ltd
Kingston & Kingston Ltd
Site Cross Sections 1
Ewood House
PL-04