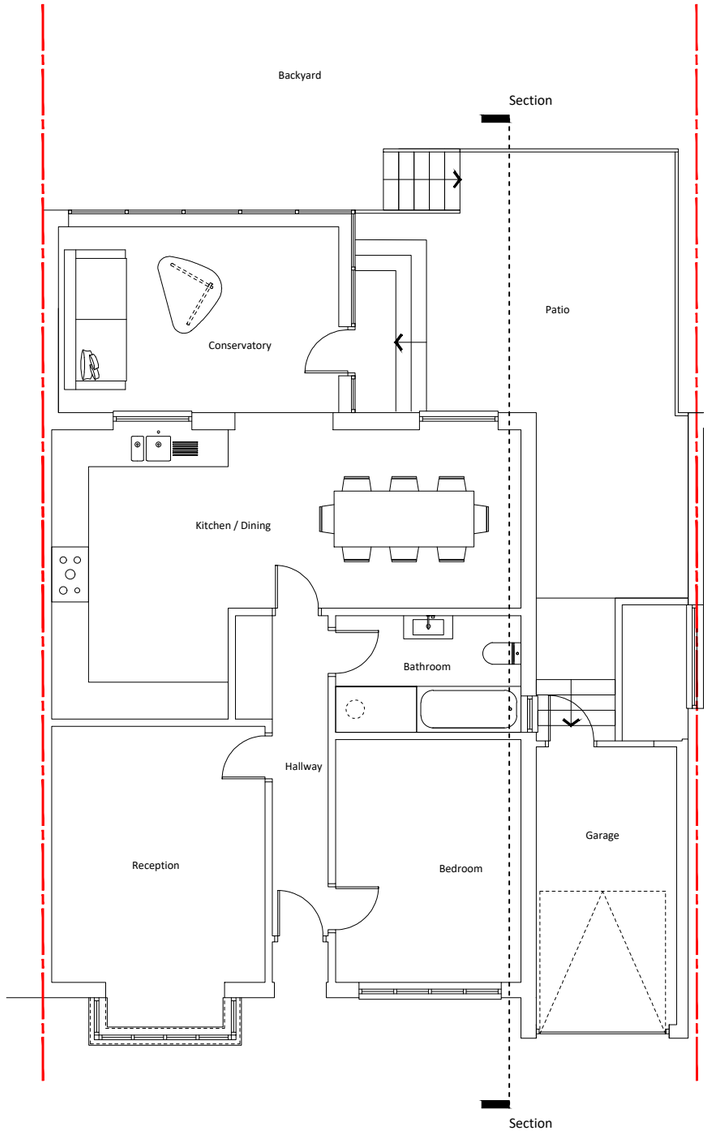

EXISTING
GROUND FLOOR PLAN

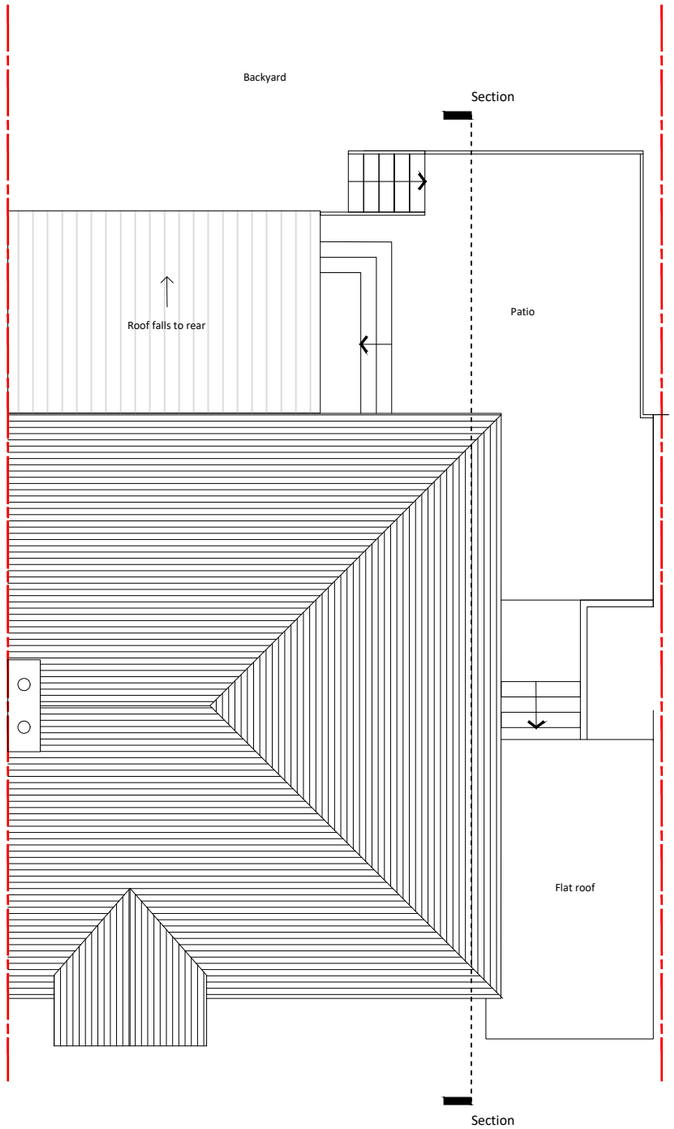

EXISTING ROOF PLAN

REV.	DESCRIPTION	REV. BY	DATE

NOTES:

1. This drawing is issued for planning application only.

N

DISCLAIMER:
DO NOT SCALE FROM THIS DRAWING;
ALL DIMENSION ARE GIVEN IN GOOD FAITH. IF IN DOUBT, OR IF ANY DISCREPANCIES BETWEEN DRAWINGS AND SITE MEASUREMENTS ARE FOUND, NOTIFY THE ARCHITECT OR SITE MANAGER;
ALL DRAWINGS MUST BE READ IN CONJUNCTION WITH ALL RELEVANT DRAWINGS AND DOCUMENTS, INCLUDING STRUCTURAL, MECHANICAL,ELECTRICAL;

PROJECT

22 Eversleigh Road
LONDON
EN5 1NE

DRAWING

PLANNING
EXISTING
FLOOR PLAN
GROUND AND ROOF

DWG No. 0046/10

REV.

SCALE 1:100 @ A3

0 4m

PROJECT STAGE

PLANNING

DRAWN BY MN

DATE 31/04/2024

MN
MAGDA NOWOTNY