PROPOSED FRONT ELEVATION

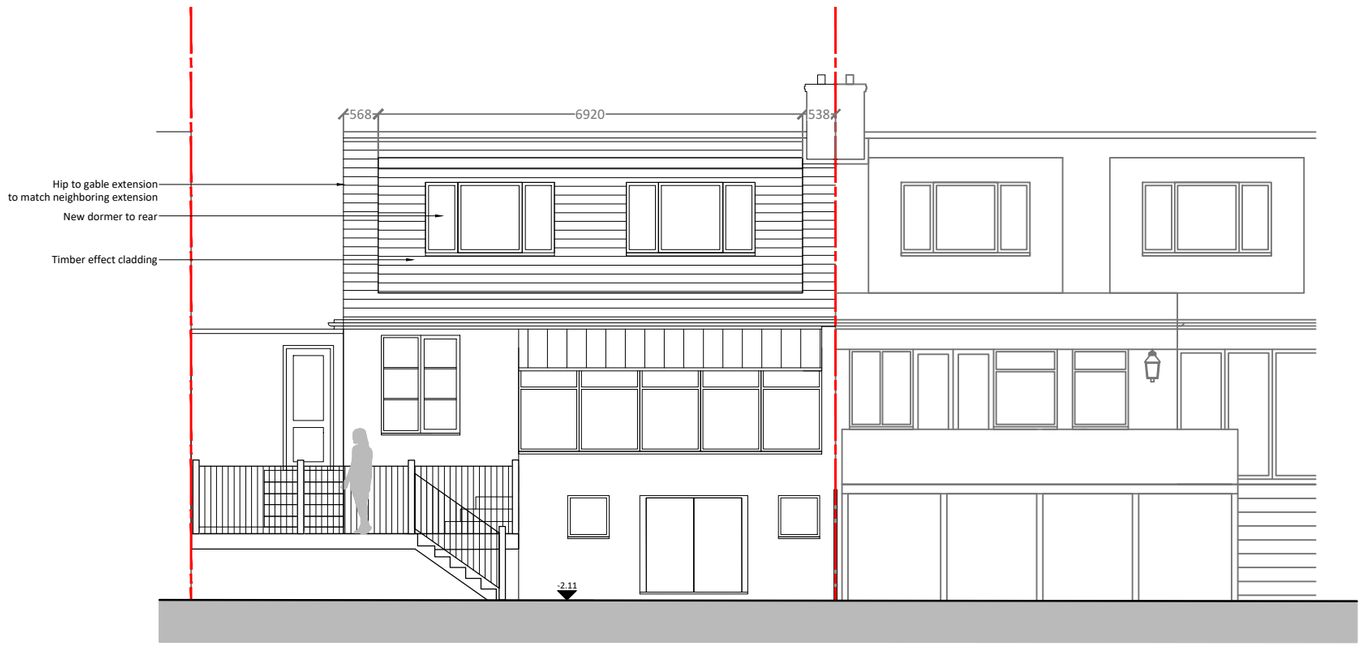

PROPOSED REAR ELEVATION

REV.	DESCRIPTION	REV. BY	DATE

NOTES:

1. This drawing is issued for planning application only.

DISCLAIMER:
DO NOT SCALE FROM THIS DRAWING;
ALL DIMENSION ARE GIVEN IN GOOD FAITH. IF IN DOUBT, OR IF ANY DISCREPANCIES BETWEEN DRAWINGS AND SITE MEASUREMENTS ARE FOUND, NOTIFY THE ARCHITECT OR SITE MANAGER;
ALL DRAWINGS MUST BE READ IN CONJUNCTION WITH ALL RELEVANT DRAWINGS AND DOCUMENTS, INCLUDING STRUCTURAL, MECHANICAL,ELECTRICAL;

PROJECT

22 Eversleigh Road
LONDON
EN5 1NE

DRAWING

PLANNING
PROPOSED
ELEVATIONS
FRONT & REAR

DWG No.	REV.
0046/22	A

SCALE 1:100 @ A3

0 4m

PROJECT STAGE

PLANNING

DRAWN BY	DATE
MN	10/05/2024

MAGDA NOWOTNY