THIS DOCUMENT IS THE PROPERTY OF ROSS WOODS ARCHITECTS. THE DESIGN INFORMATION CONTAINED HEREIN IS STRICTLY CONFIDENTIAL. THIS DOCUMENT IS NOT TO BE USED, REPRODUCED, DISCLOSED OR CIRCULATED IN WHOLE OR IN PART, WITHOUT THE PRIOR WRITTEN PERMISSION OF ROSS WOODS ARCHITECTS, IN EACH INSTANCE.

DO NOT SCALE FROM DRAWING
IF IN DOUBT ASK.

PLOT 5 SOUTH DALNAIR
CROSS SECTION 1-1 1:200

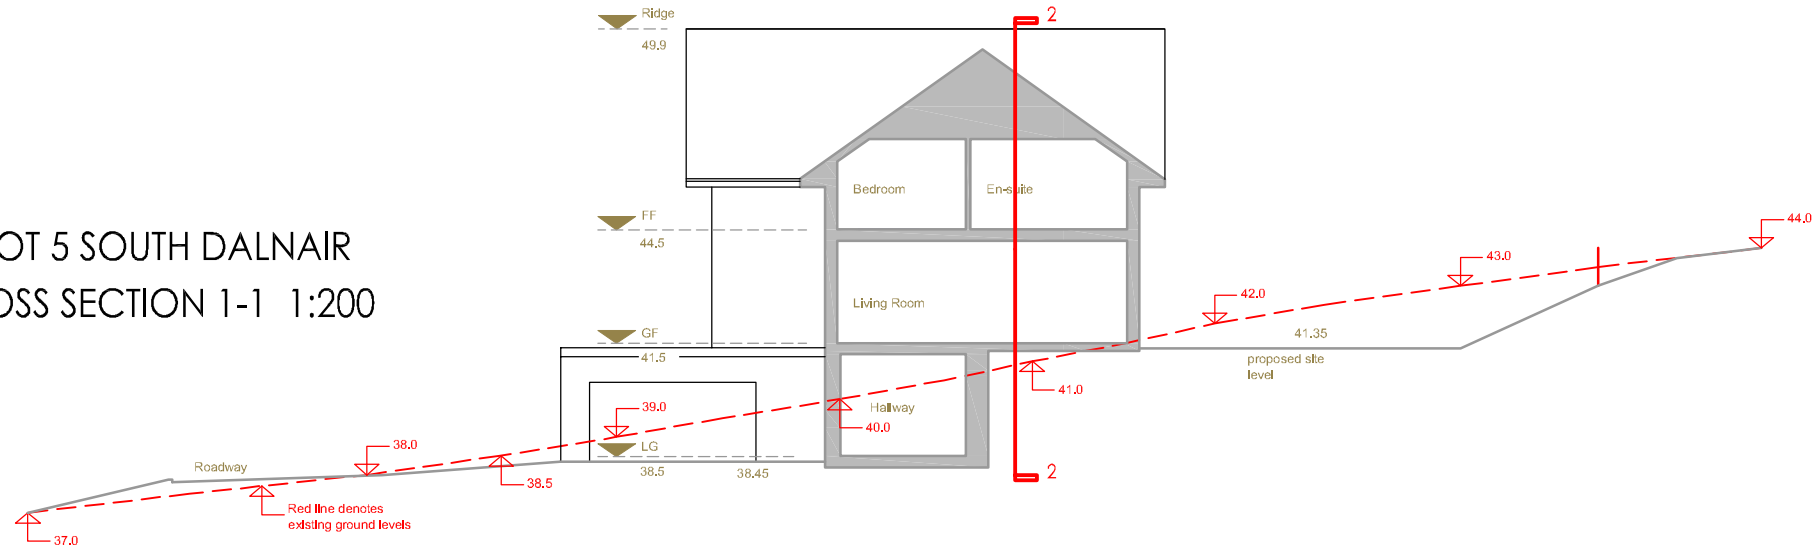

PLOT 5 SOUTH DALNAIR
LONG SECTION 2-2 1:200

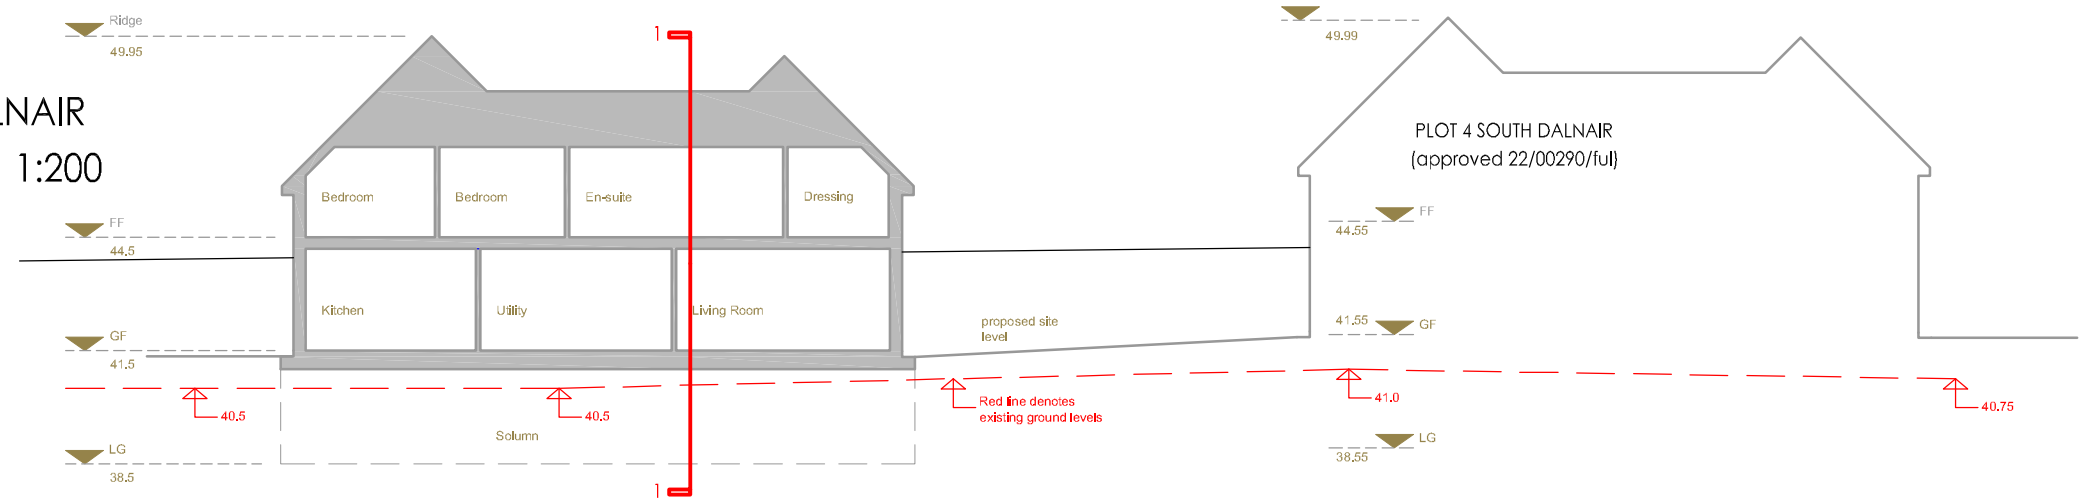

REV	DATE	AMENDMENT	INT
-	-	-	-
-	-	-	-
-	-	-	-
-	-	-	-
-	-	-	-
-	-	-	-
-	-	-	-
-	-	-	-

PROPOSED HOUSE (Plot 5),
SOUTH DALNAIR, DALNAIR ESTATE,
CROFTAMIE, G63 0FF.
for **FM GROUP**

Title: SITE SECTIONS THRO' Plot 5 SOUTH DALNAIR	
Client: FM GROUP	
Job No.: RWA/23/08	Drawn: LW
Scale: 1:200	Date: 25/04/24
Drg No.: BW 8	Rev: -

ROSS WOODS ARCHITECTS
54 Berkeley Street
GLASGOW, SCOTLAND
G3 7DS
Tel: +44 (0) 141 204 5196
e-mail: info@rosswoodsarchitects.com
www.rosswoodsarchitects.com

PLANNING APPLICATION