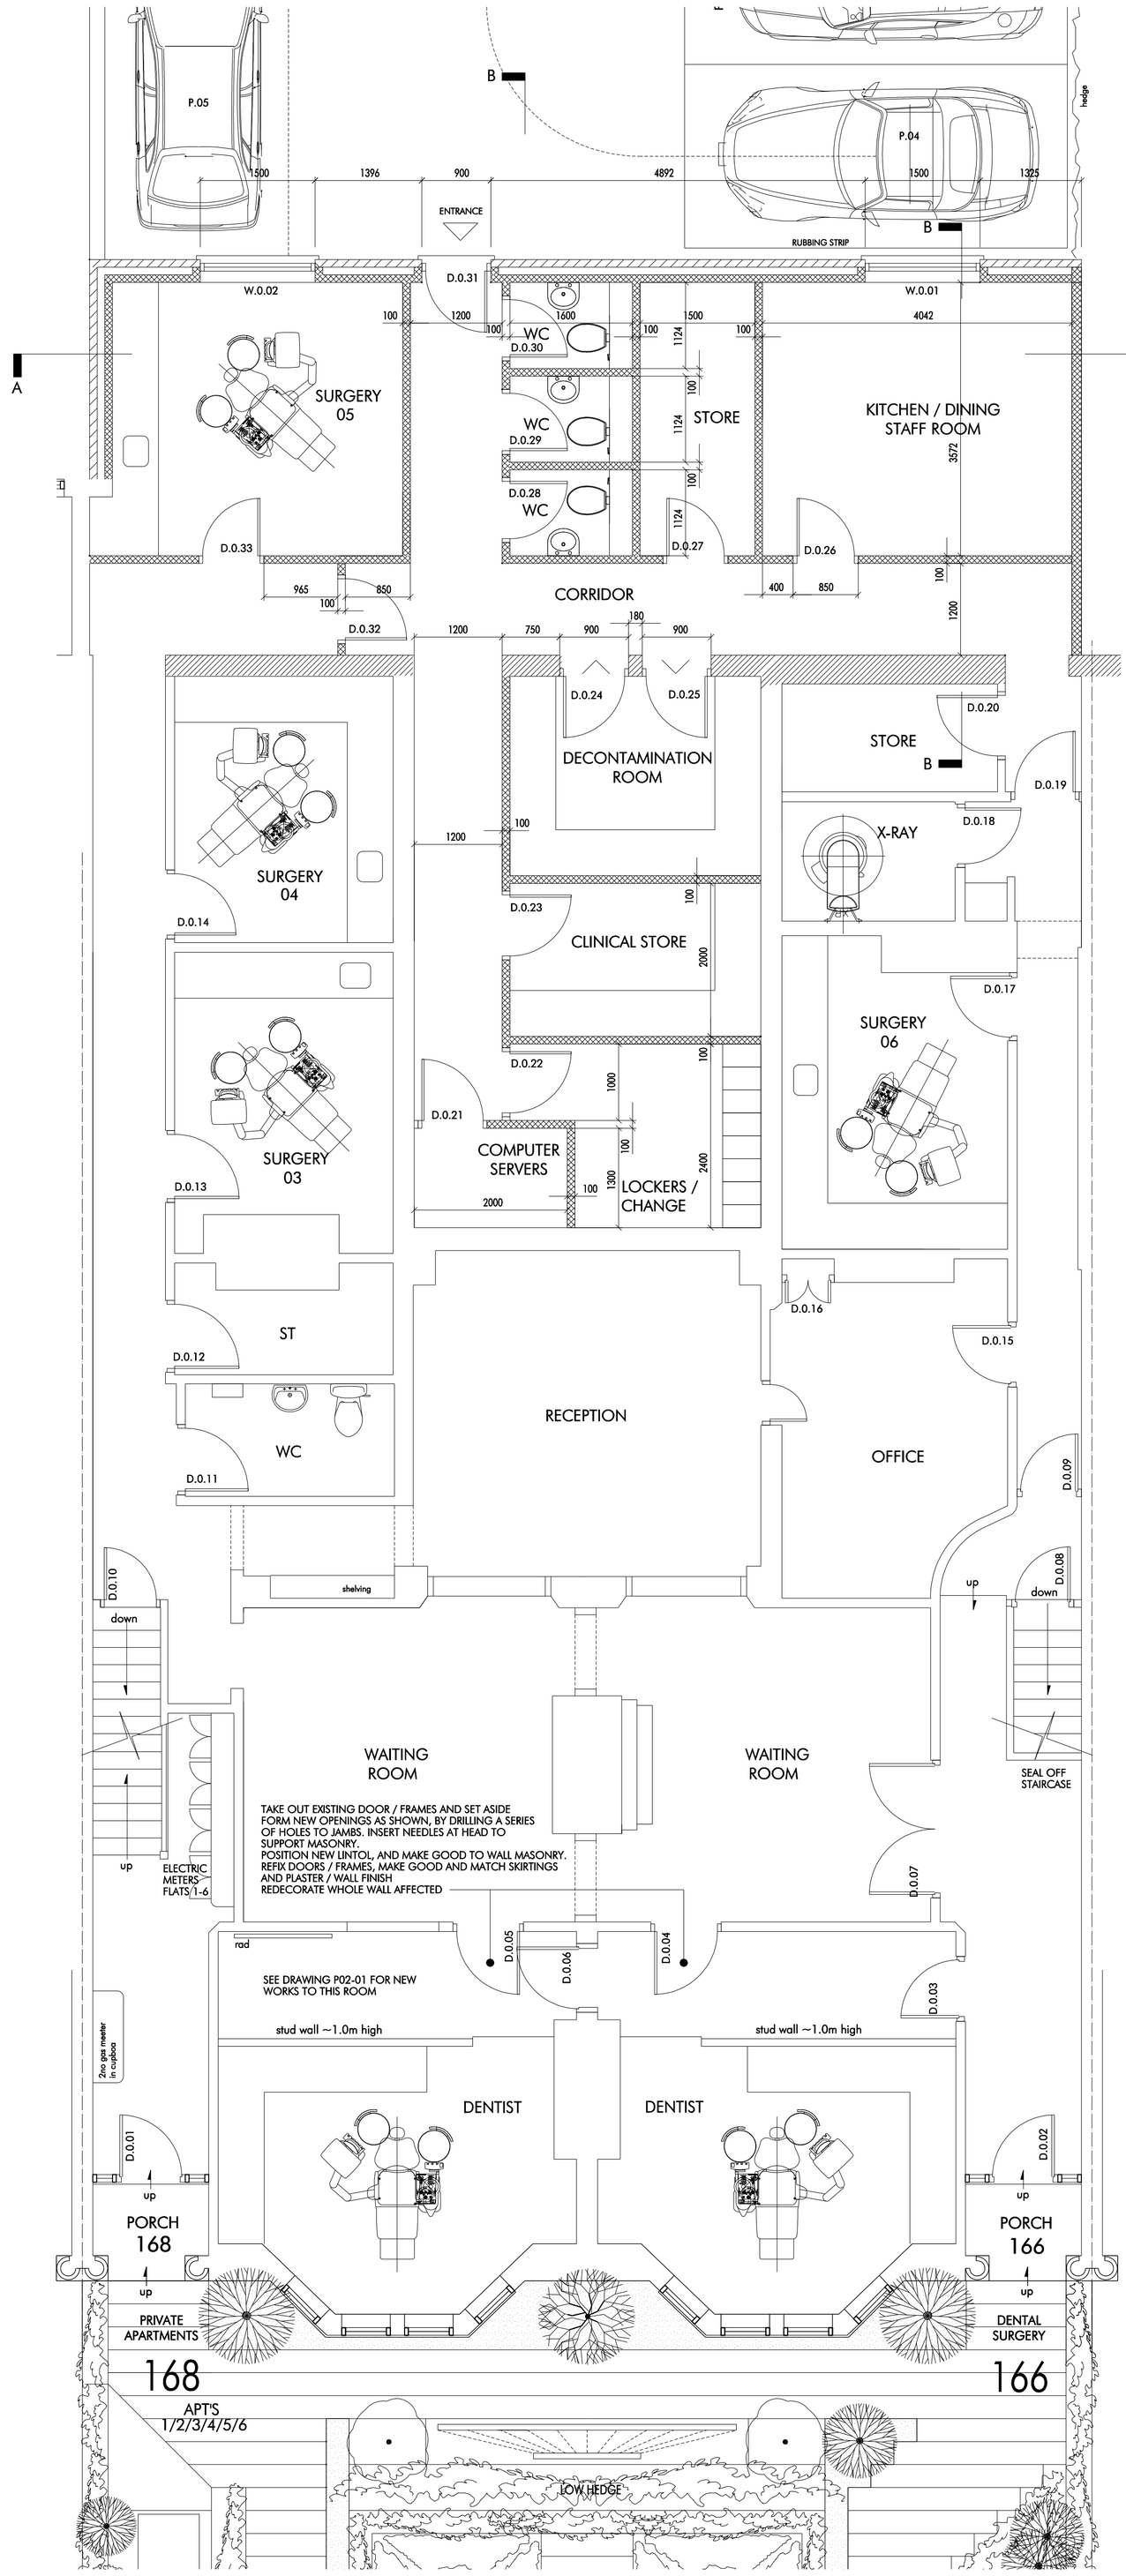

PROPOSED GROUND FLOOR PLAN - 1:50

HOMES& GARDEN
ARCHITECTURE and GARDEN DESIGN

Barry Mayled
B.Sc (Hons) B.Arch (Dist)
HNC Garden Design (Dist) RIBA

Architect & Garden Designer
Augusta Studio
'The Court'
16a Augusta Road
Penarth
Vale of Glamorgan
CF64 5RH

Tel: 029 2070 5864
Fax: 029 2070 0603

Email: mayled@homesand garden.fsnet.co.uk

Do not scale this drawing
Architect to be notified of any discrepancies in figured dimension
Contractors must check all dimensions on site
This drawing is copyright

- [ ] Preliminary
- [ ] Information
- [ ] Construction

Revision:

Job Title:
166 / 168 CATHEDRAL ROAD, CARDIFF

Drawing Title:
PROPOSED GROUND FLOOR PLAN

Job No:	Drawing No:
.	P02-02

Scales:
1:50

Drawn:	Checked:	Date:
BFM	.	NOV 2023