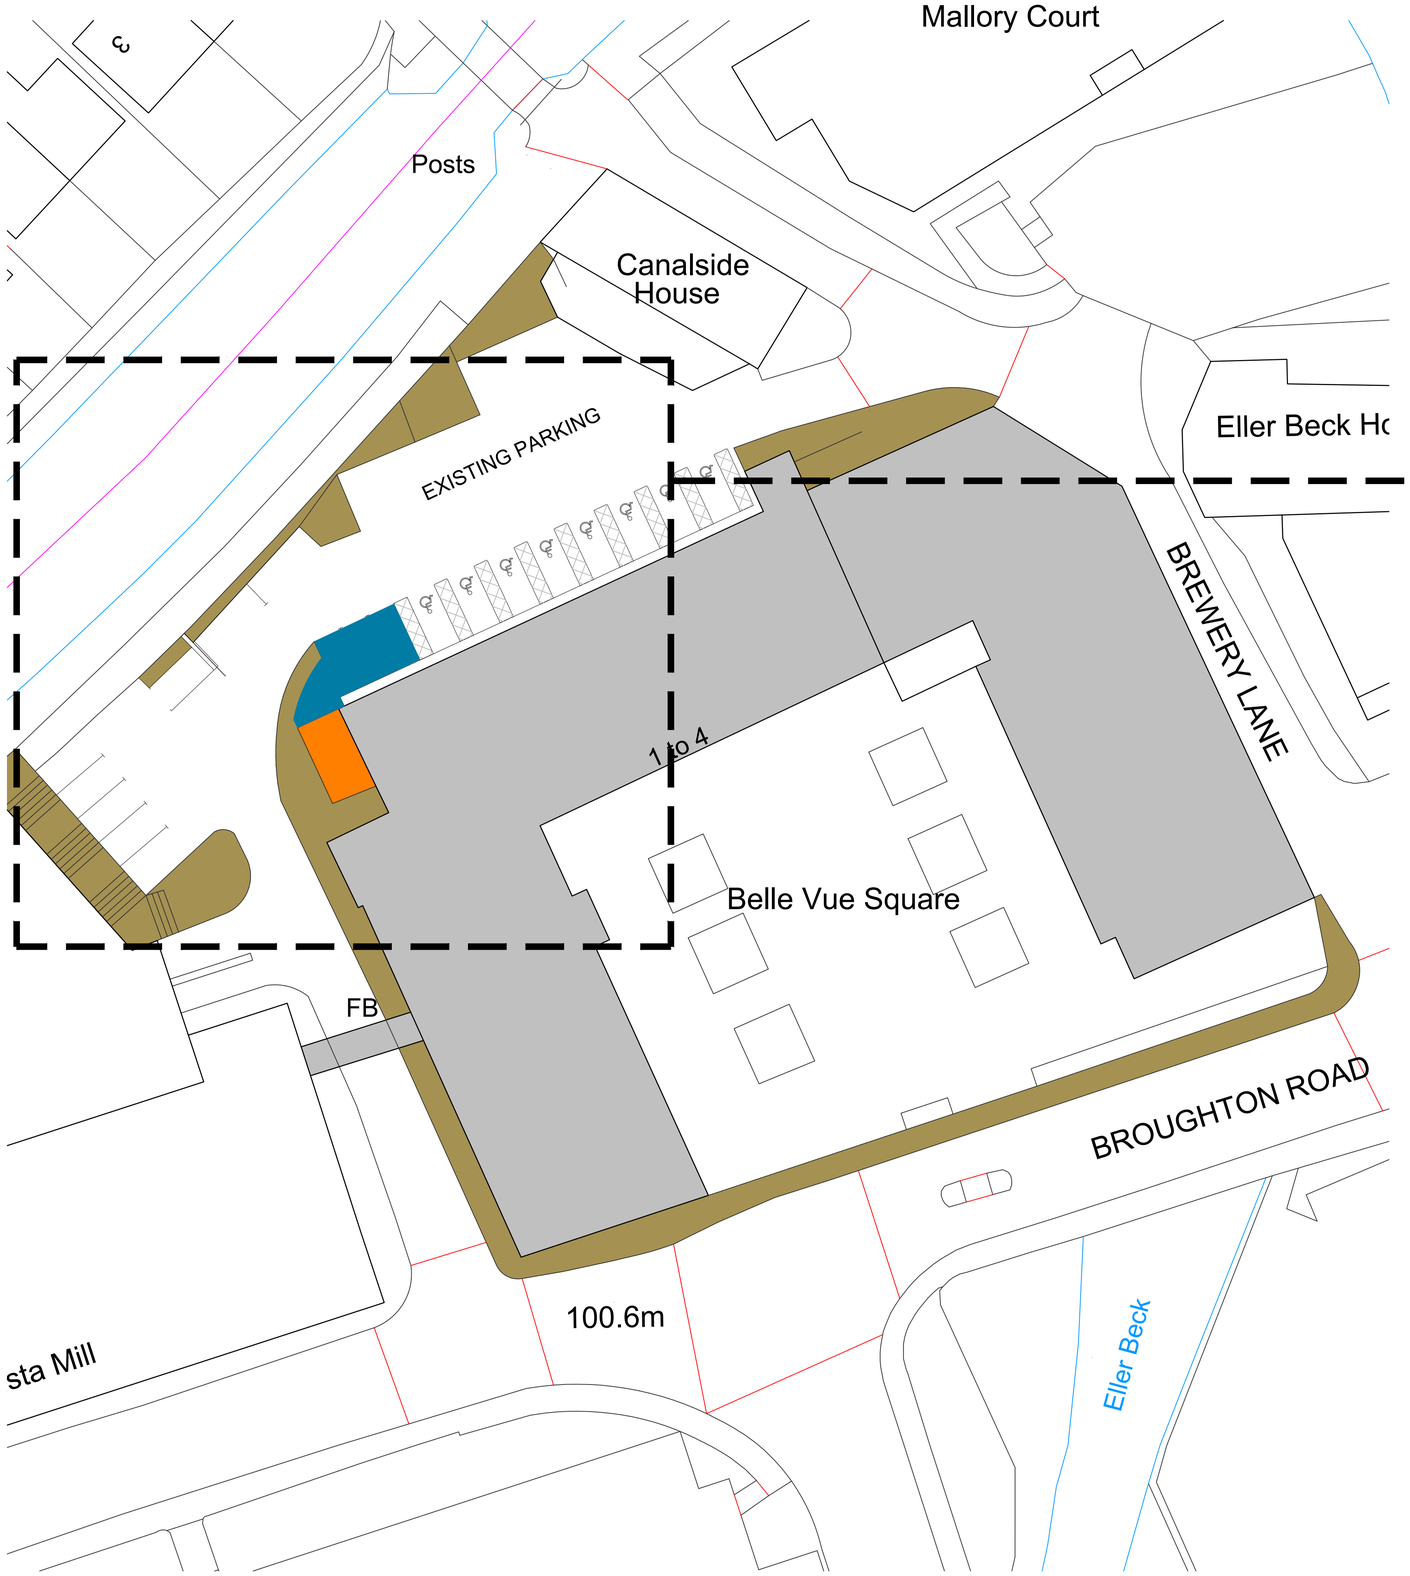

PROPOSED SITE PLAN
scale 1:250

KEY
Existing main building
Existing pavement & steps around main building
Existing plant space with timber fencing
Proposed external plant space with timber fencing

Notes

1. DURING THE CONSTRUCTION PHASE NO DIMENSIONS TO BE SCALED FROM THIS DRAWING.
2. THE CONTRACTOR SHALL VERIFY ALL LEVELS AND DIMENSIONS ON SITE.
3. ON SITE ALTERATIONS TO THE CONSTRUCTION OR FINISHES SHOWN OR IMPLIED ON THIS DRAWING MUST BE DRAWN TO THE ATTENTION OF THE ARCHITECT BEFORE SUCH WORK IS IMPLEMENTED.

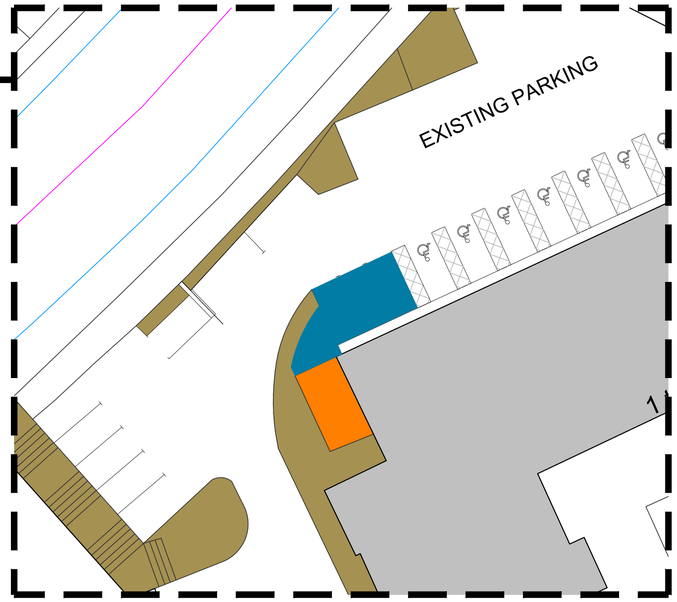

EXISTING SITE PLAN
scale 1:250

Revisions	Date	Sig.	Rev.
-	-	-	-

EXISTING SITE REFERENCE PHOTO

Rance Booth Smith Architects

Architecture
Interiors
Sustainability
Conservation

11 Victoria Road
Saltaire
Shipley
BD18 3LA

T. 01274 587 327
www.rbsarchitects.co.uk

Project:	Computershare Belle Vue Mill
Client:	Computershare
Drawing:	Proposed Site Plan External Plant Space
Date: 28th Mar 24	Scale: 1:250@A1
Drawn By: OC	

RBS Job no.	Project	Originator	Volumn	Level	Type	Role	Suitability	Number	Rev.
14669	XXX	XXX	XX	XX	XX	X	XX	300	-