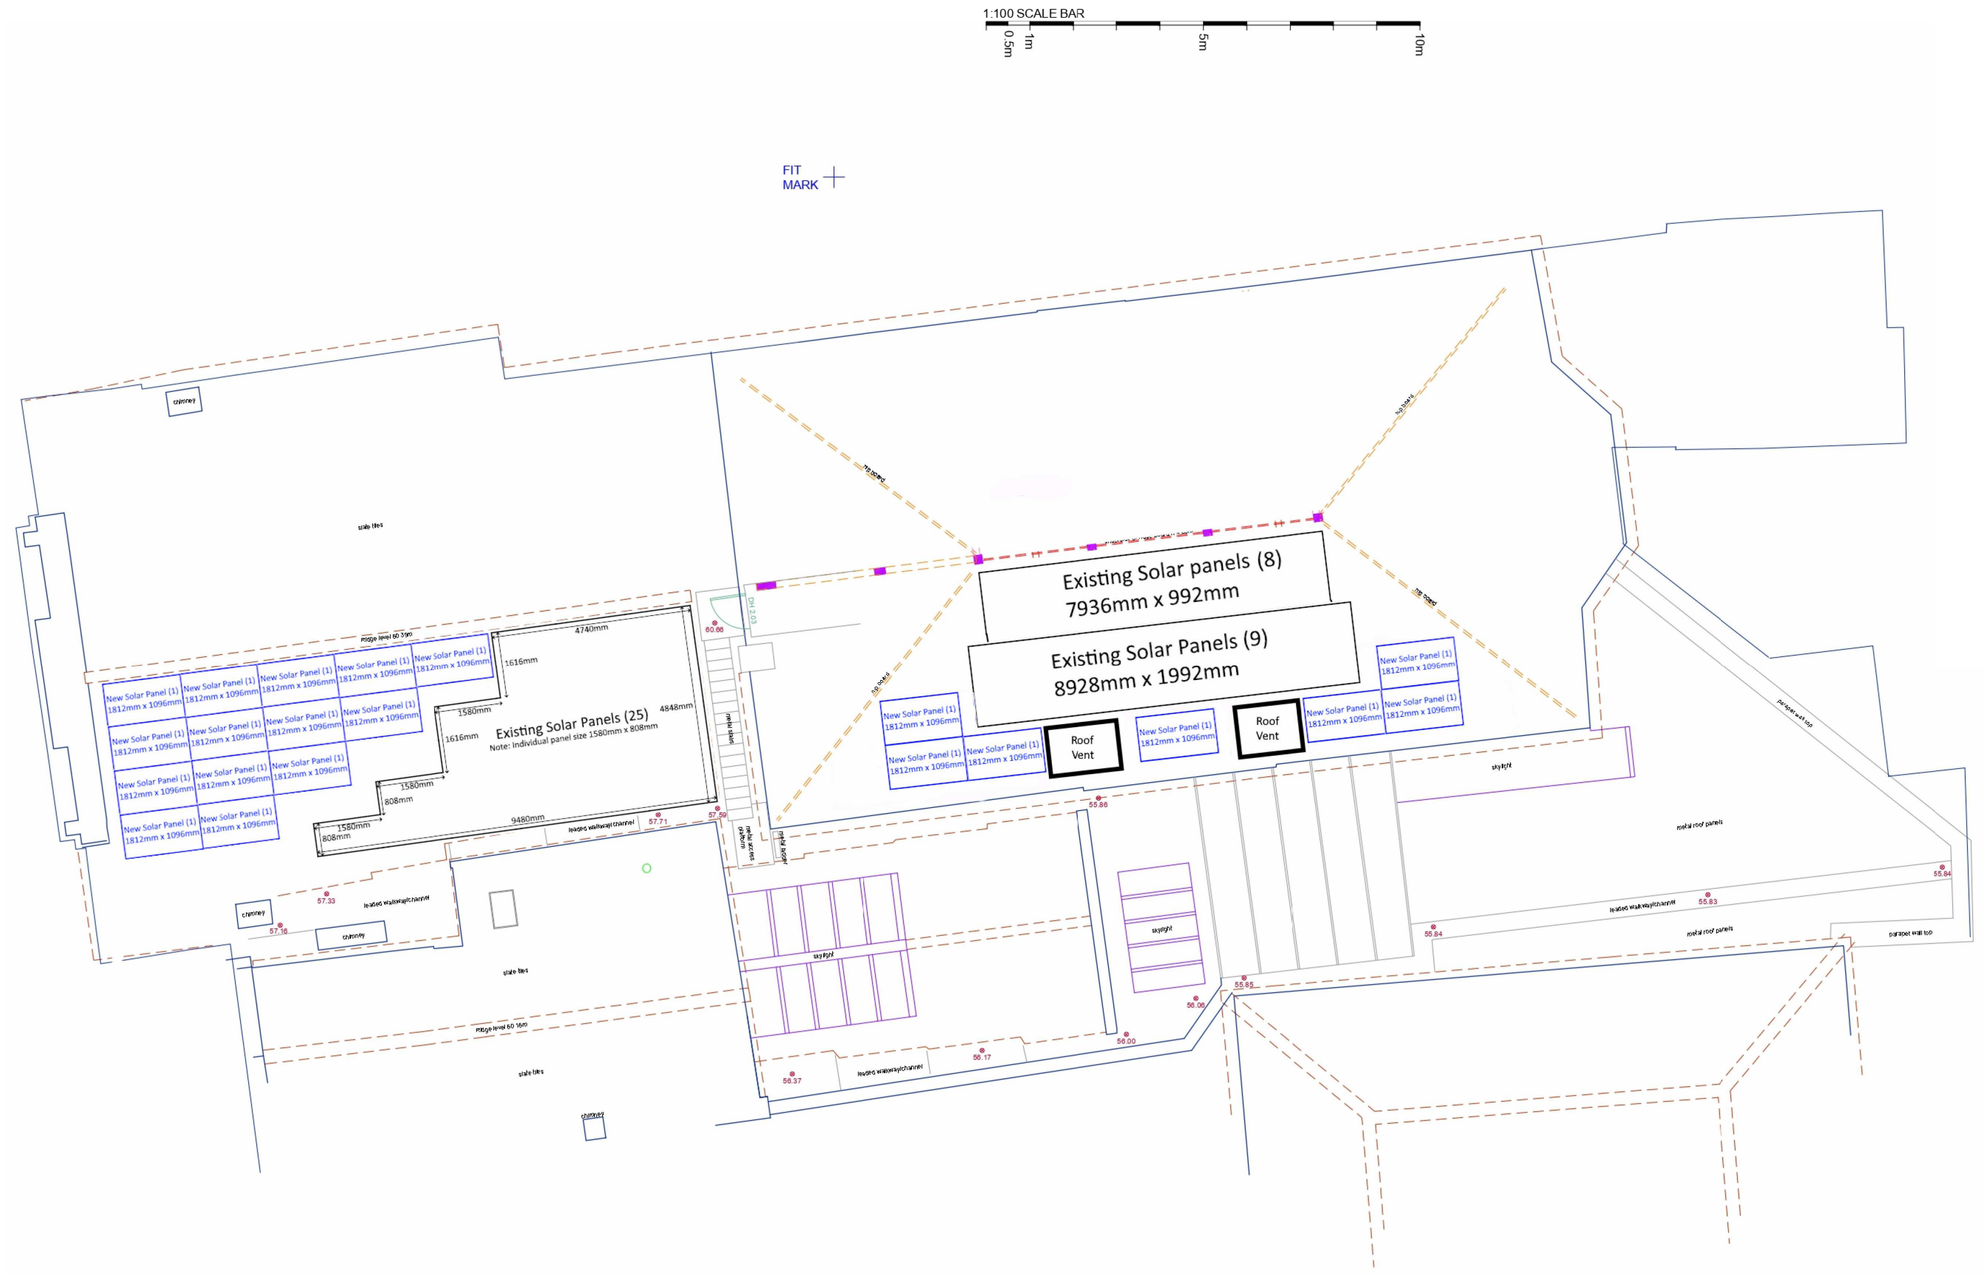

The Council House - Roof Plan

KEY:

Existing Solar Panels

New Solar Panels

Site Address :

The Council House
North Street
Chichester
PO19 1LQ

Client : Chichester City Council

Date : 24/04/2024

Project: Solar Panel Expansion Roof Plan

Drawing Number : PL03 Rev. 3

Drawn by : A. Watson

Checked:

Scale At A1 1:100