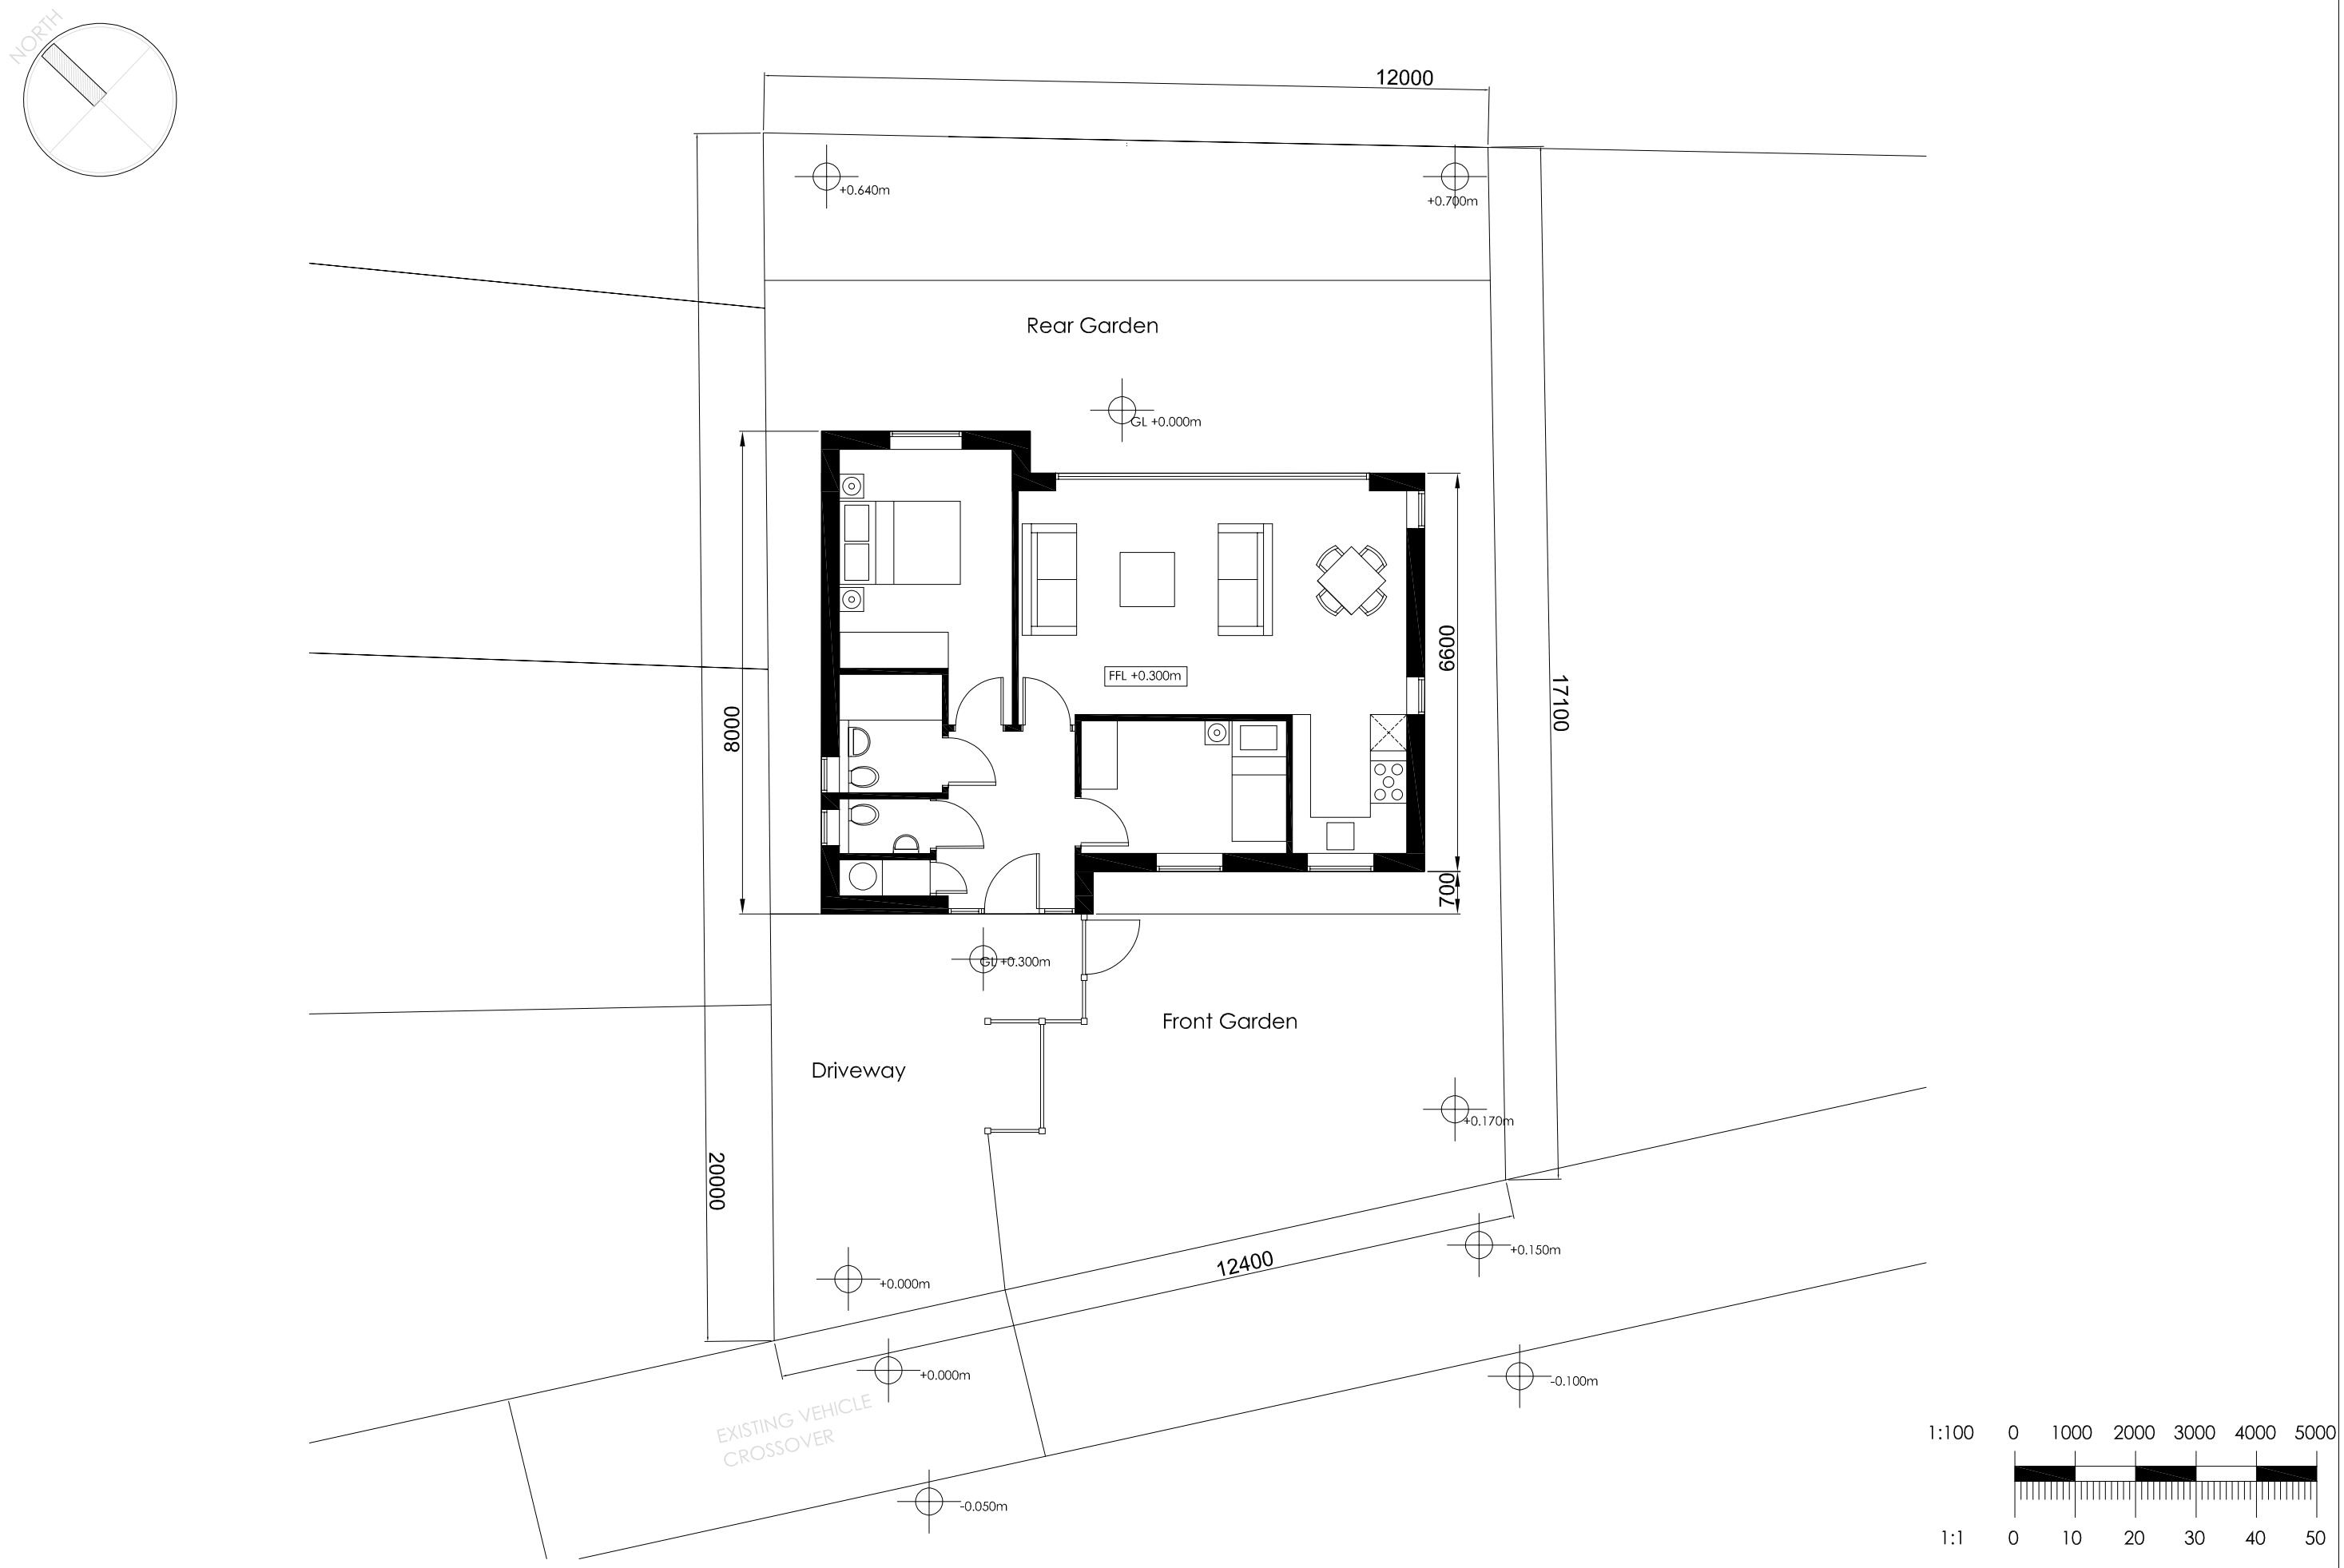

© Copyright Andrew Neil Associates
[redacted] Report all discrepancies to Andrew Neil Associates immediately.
All dimensions to be confirmed by the Contractor prior to commencement of the works.

Revisions

Client: Mr Nitzan Atzmon	Drawing: Proposed site plan		ANDREW NEIL ASSOCIATES LTD CHARTERED ARCHITECTS AND DESIGNERS DAVIDSON BUILDING CHARTERED SURVEYORS TOWN TOWN AZ Telephone: 01428 749926 website: www.andrew-neil.net E-mail: mail@andrew-neil.net
Project: Land in Wayside NW11 8QY Proposed detached dwelling	Date: May 2024	Project No: 21/11	
	Scale: 1:100 @ A3	Drawing No: PL- 802	