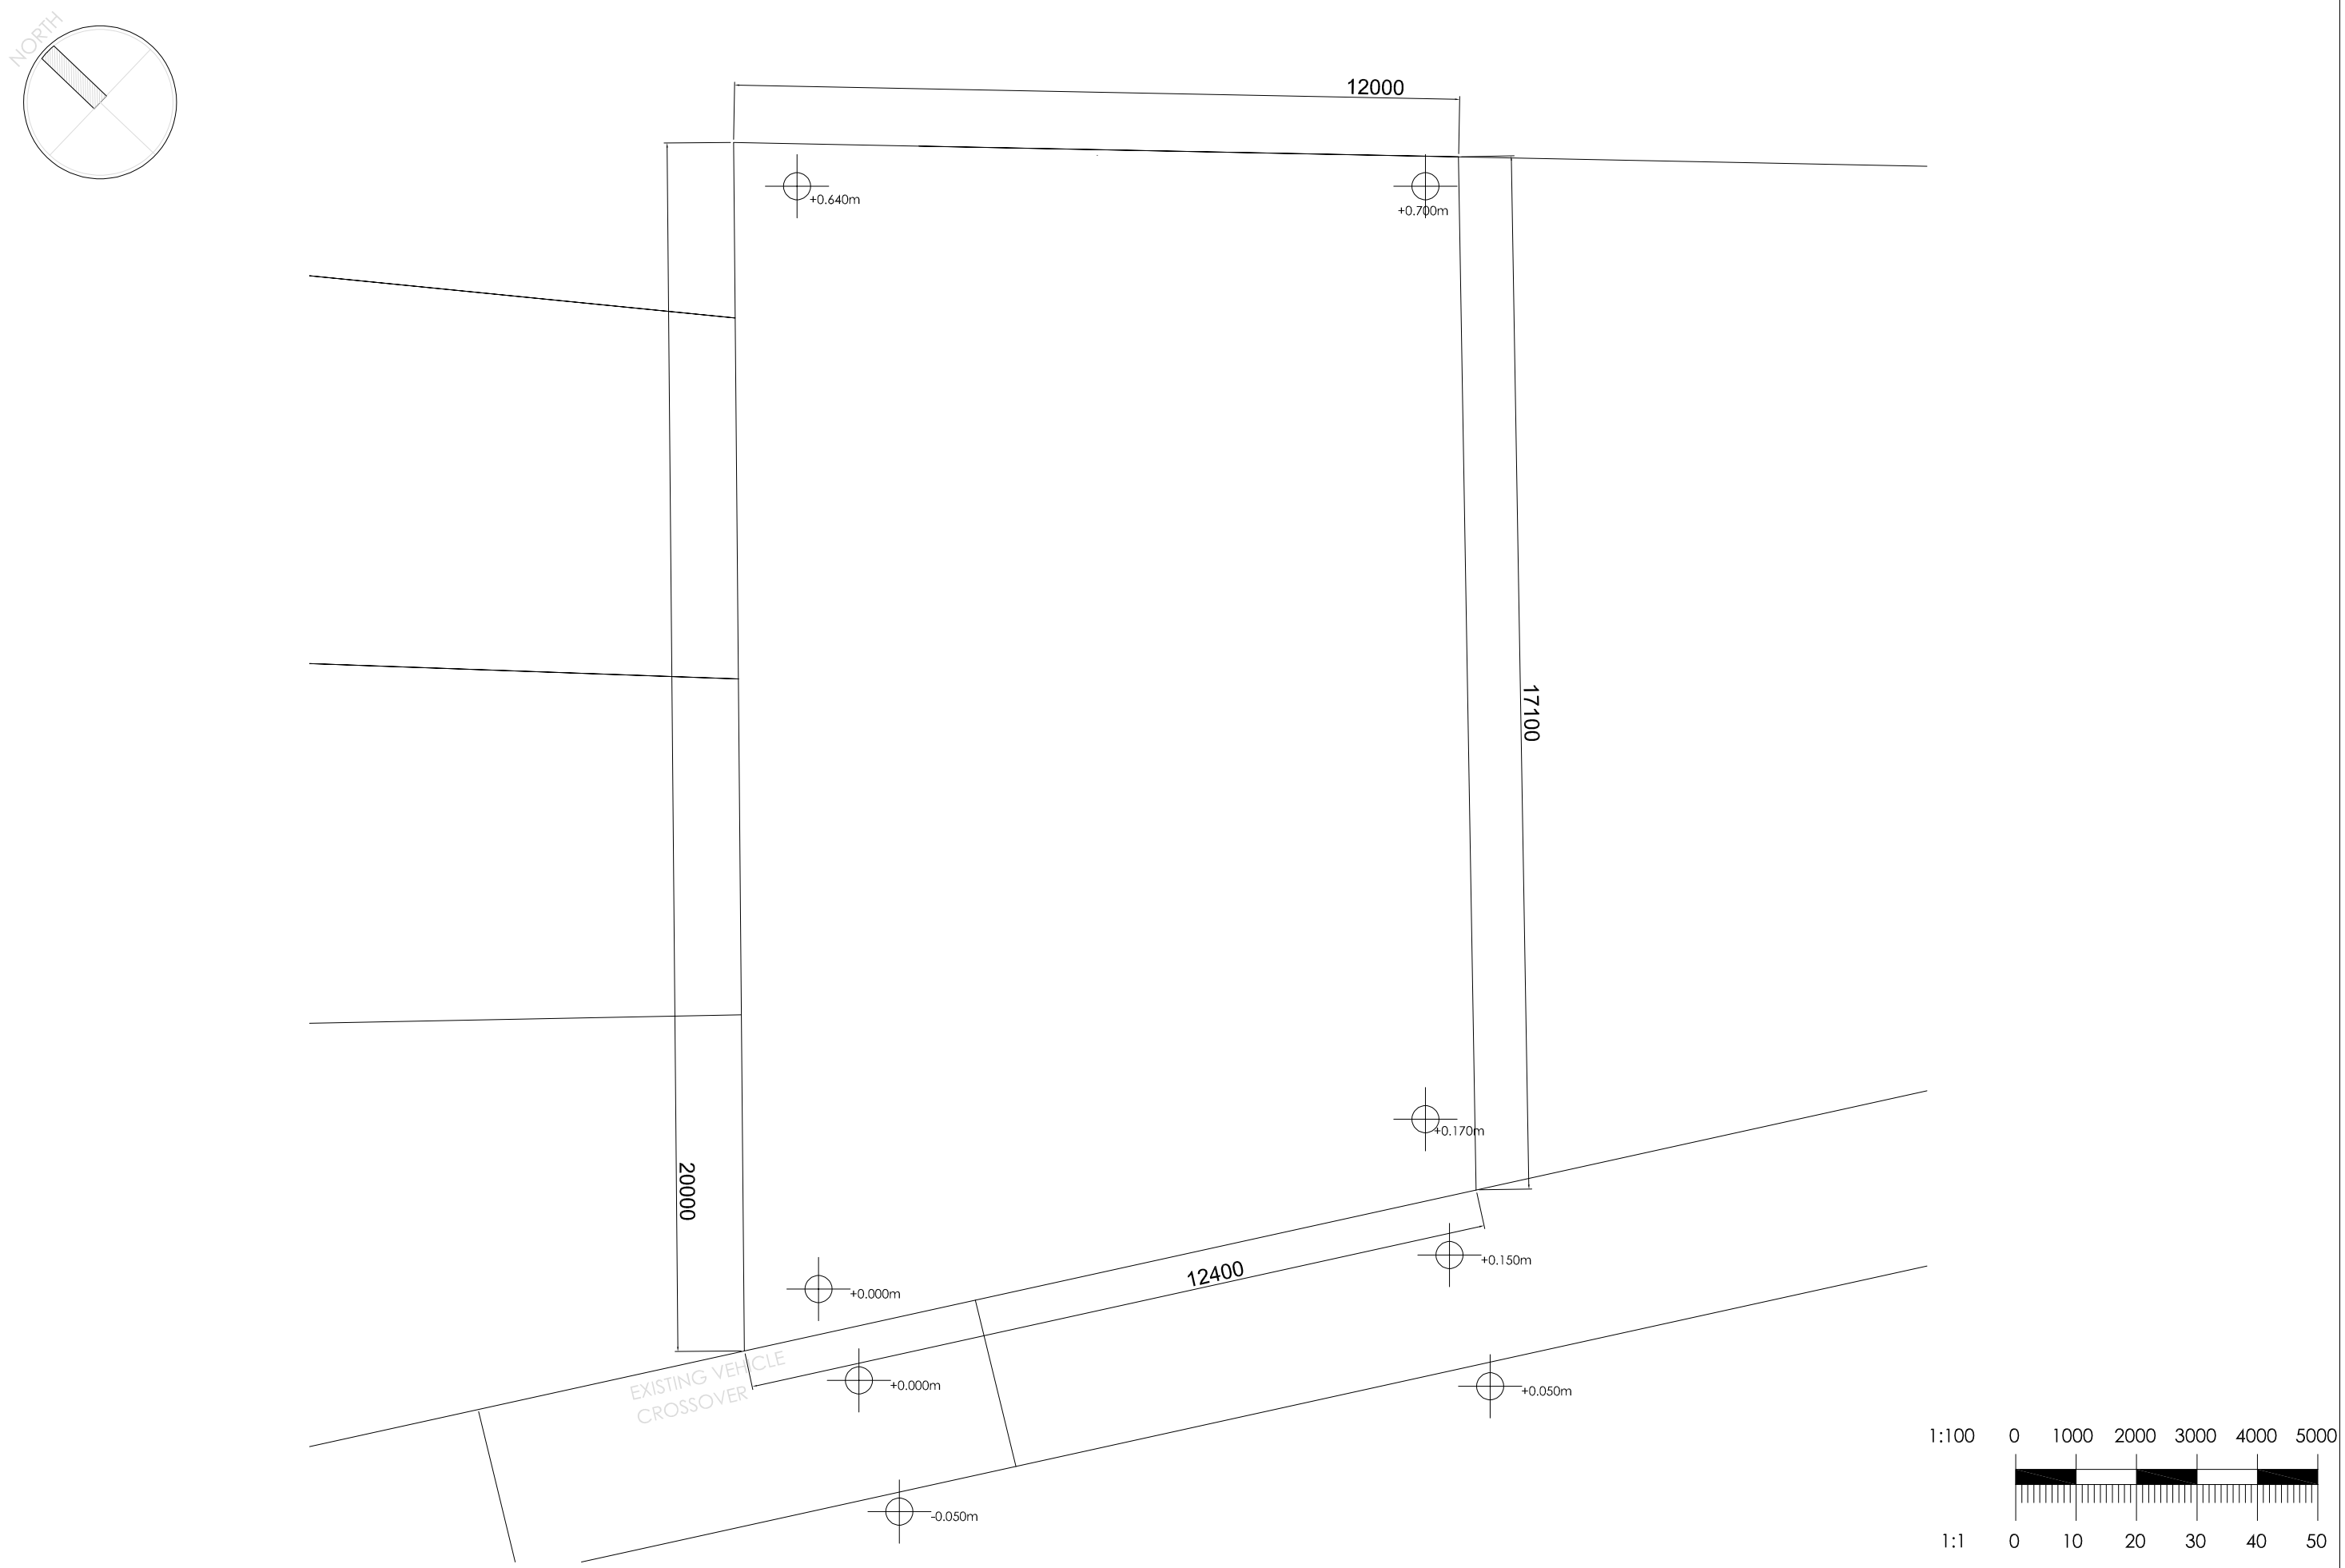

© Copyright Andrew Neil Associates

Report all discrepancies to Andrew Neil Associates immediately.
All dimensions to be confirmed by the Contractor prior to commencement of the works.

Revisions	

Client: Mr Nitzan Atzmon	Drawing: Existing site plan	ANDREW NEIL ASSOCIATES LTD CHARTERED ARCHITECTS AND DESIGNERS 21 BRIDGE STREET, POLE HILL, CHORLEY WOOD, WD3 5SN Telephone: 01923 772000 Website: www.andrewneil.net E-Mail: info@andrewneil.net
Project: Land in Wayside NW11 8QY Proposed detached dwelling	Date: May 2024 Scale: 1:100 @ A3	Project No: 21/11 Drawing No: PL- 801