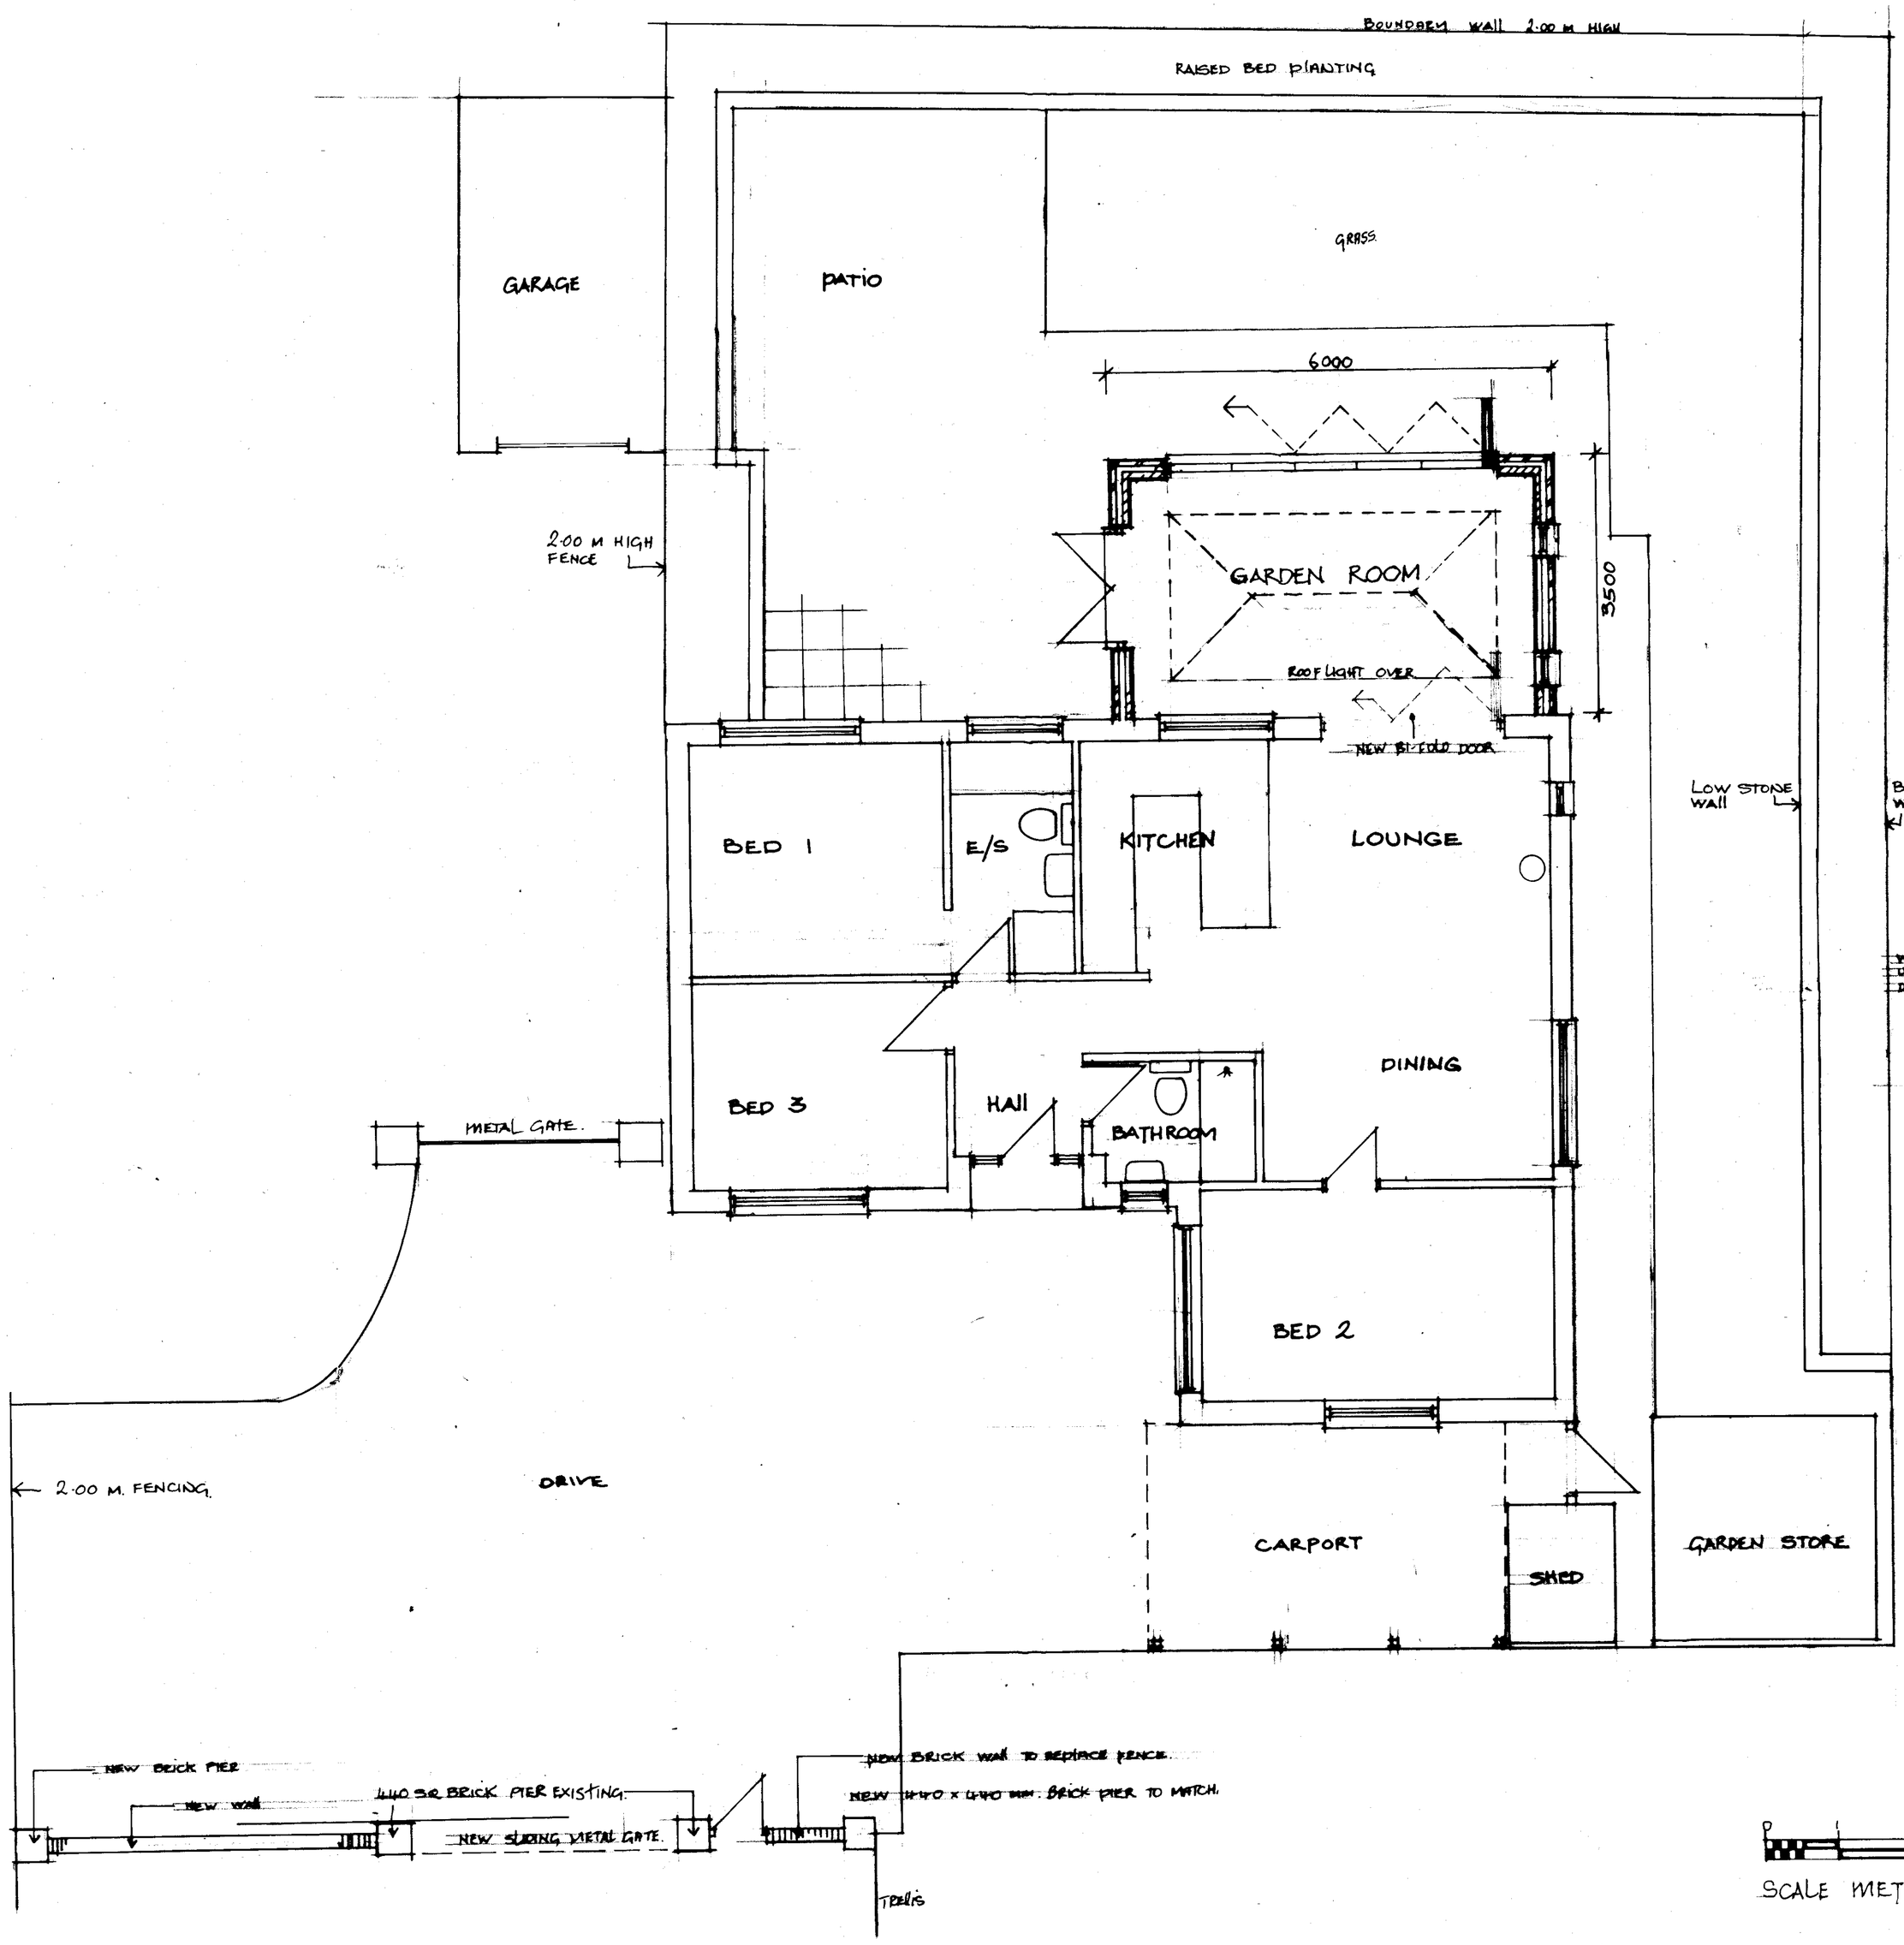

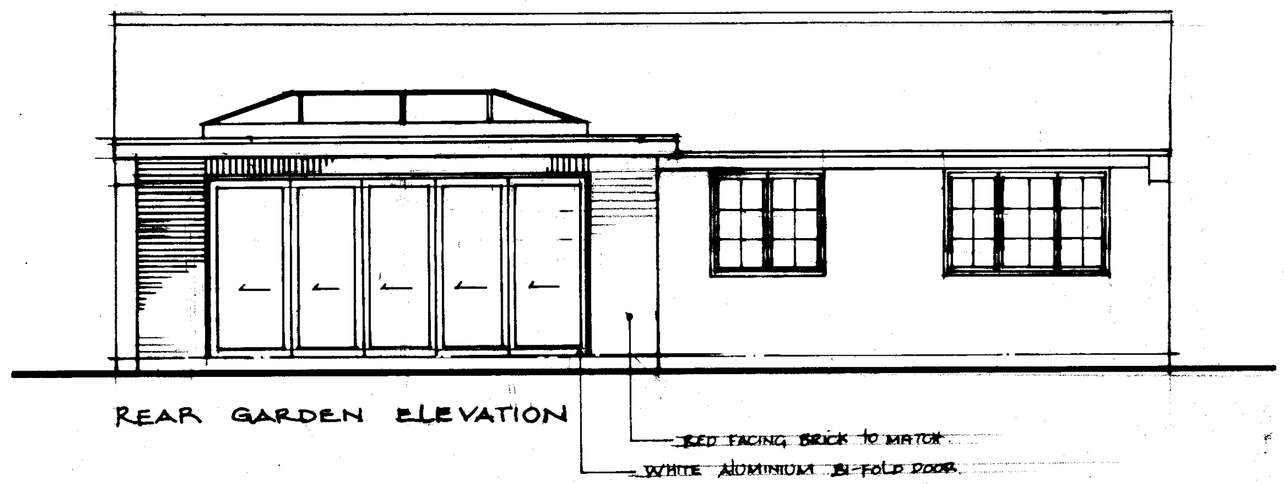

REAR GARDEN ELEVATION

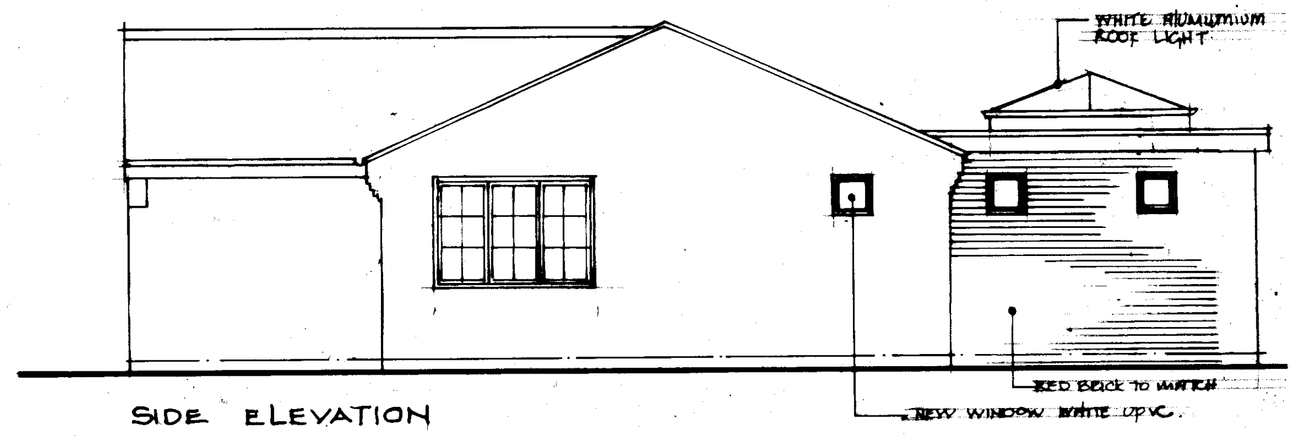

SIDE ELEVATION

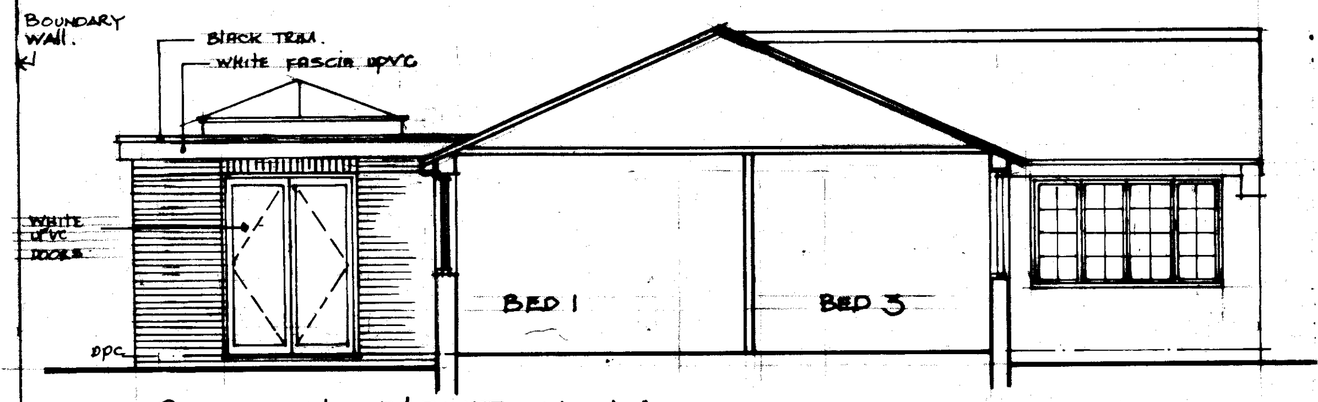

SECTIONAL ELEVATION A-A

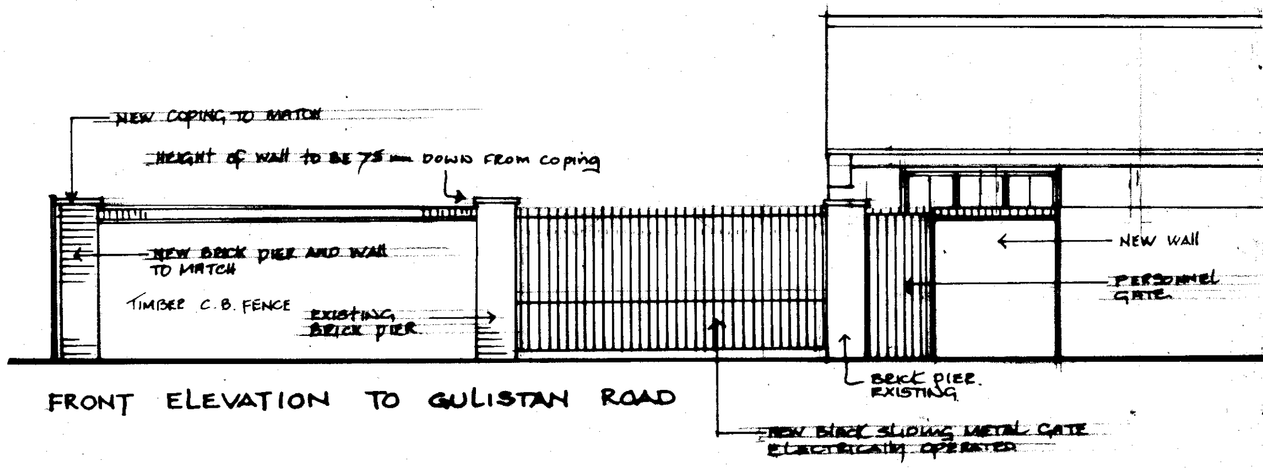

FRONT ELEVATION TO GULISTAN ROAD

0 1 2 3 4 5

SCALE METRES 1:50

PROPOSED SINGLE STOREY EXTENSION TO REAR
21 GULISTAN ROAD, LEAMINGTON SPA.
NEW FRONT BRICKWALL & METAL GATE REPLACING FENCE

EXISTING LAYOUT

DEC. 2020	Scale 1:50 At 1:100@A3	Dwg. F. 20. 01