The Merryburn Hotel, Station Road, Birnam

First floor plan as existing

0m 1m 2m 3m 4m 5m

scale bar

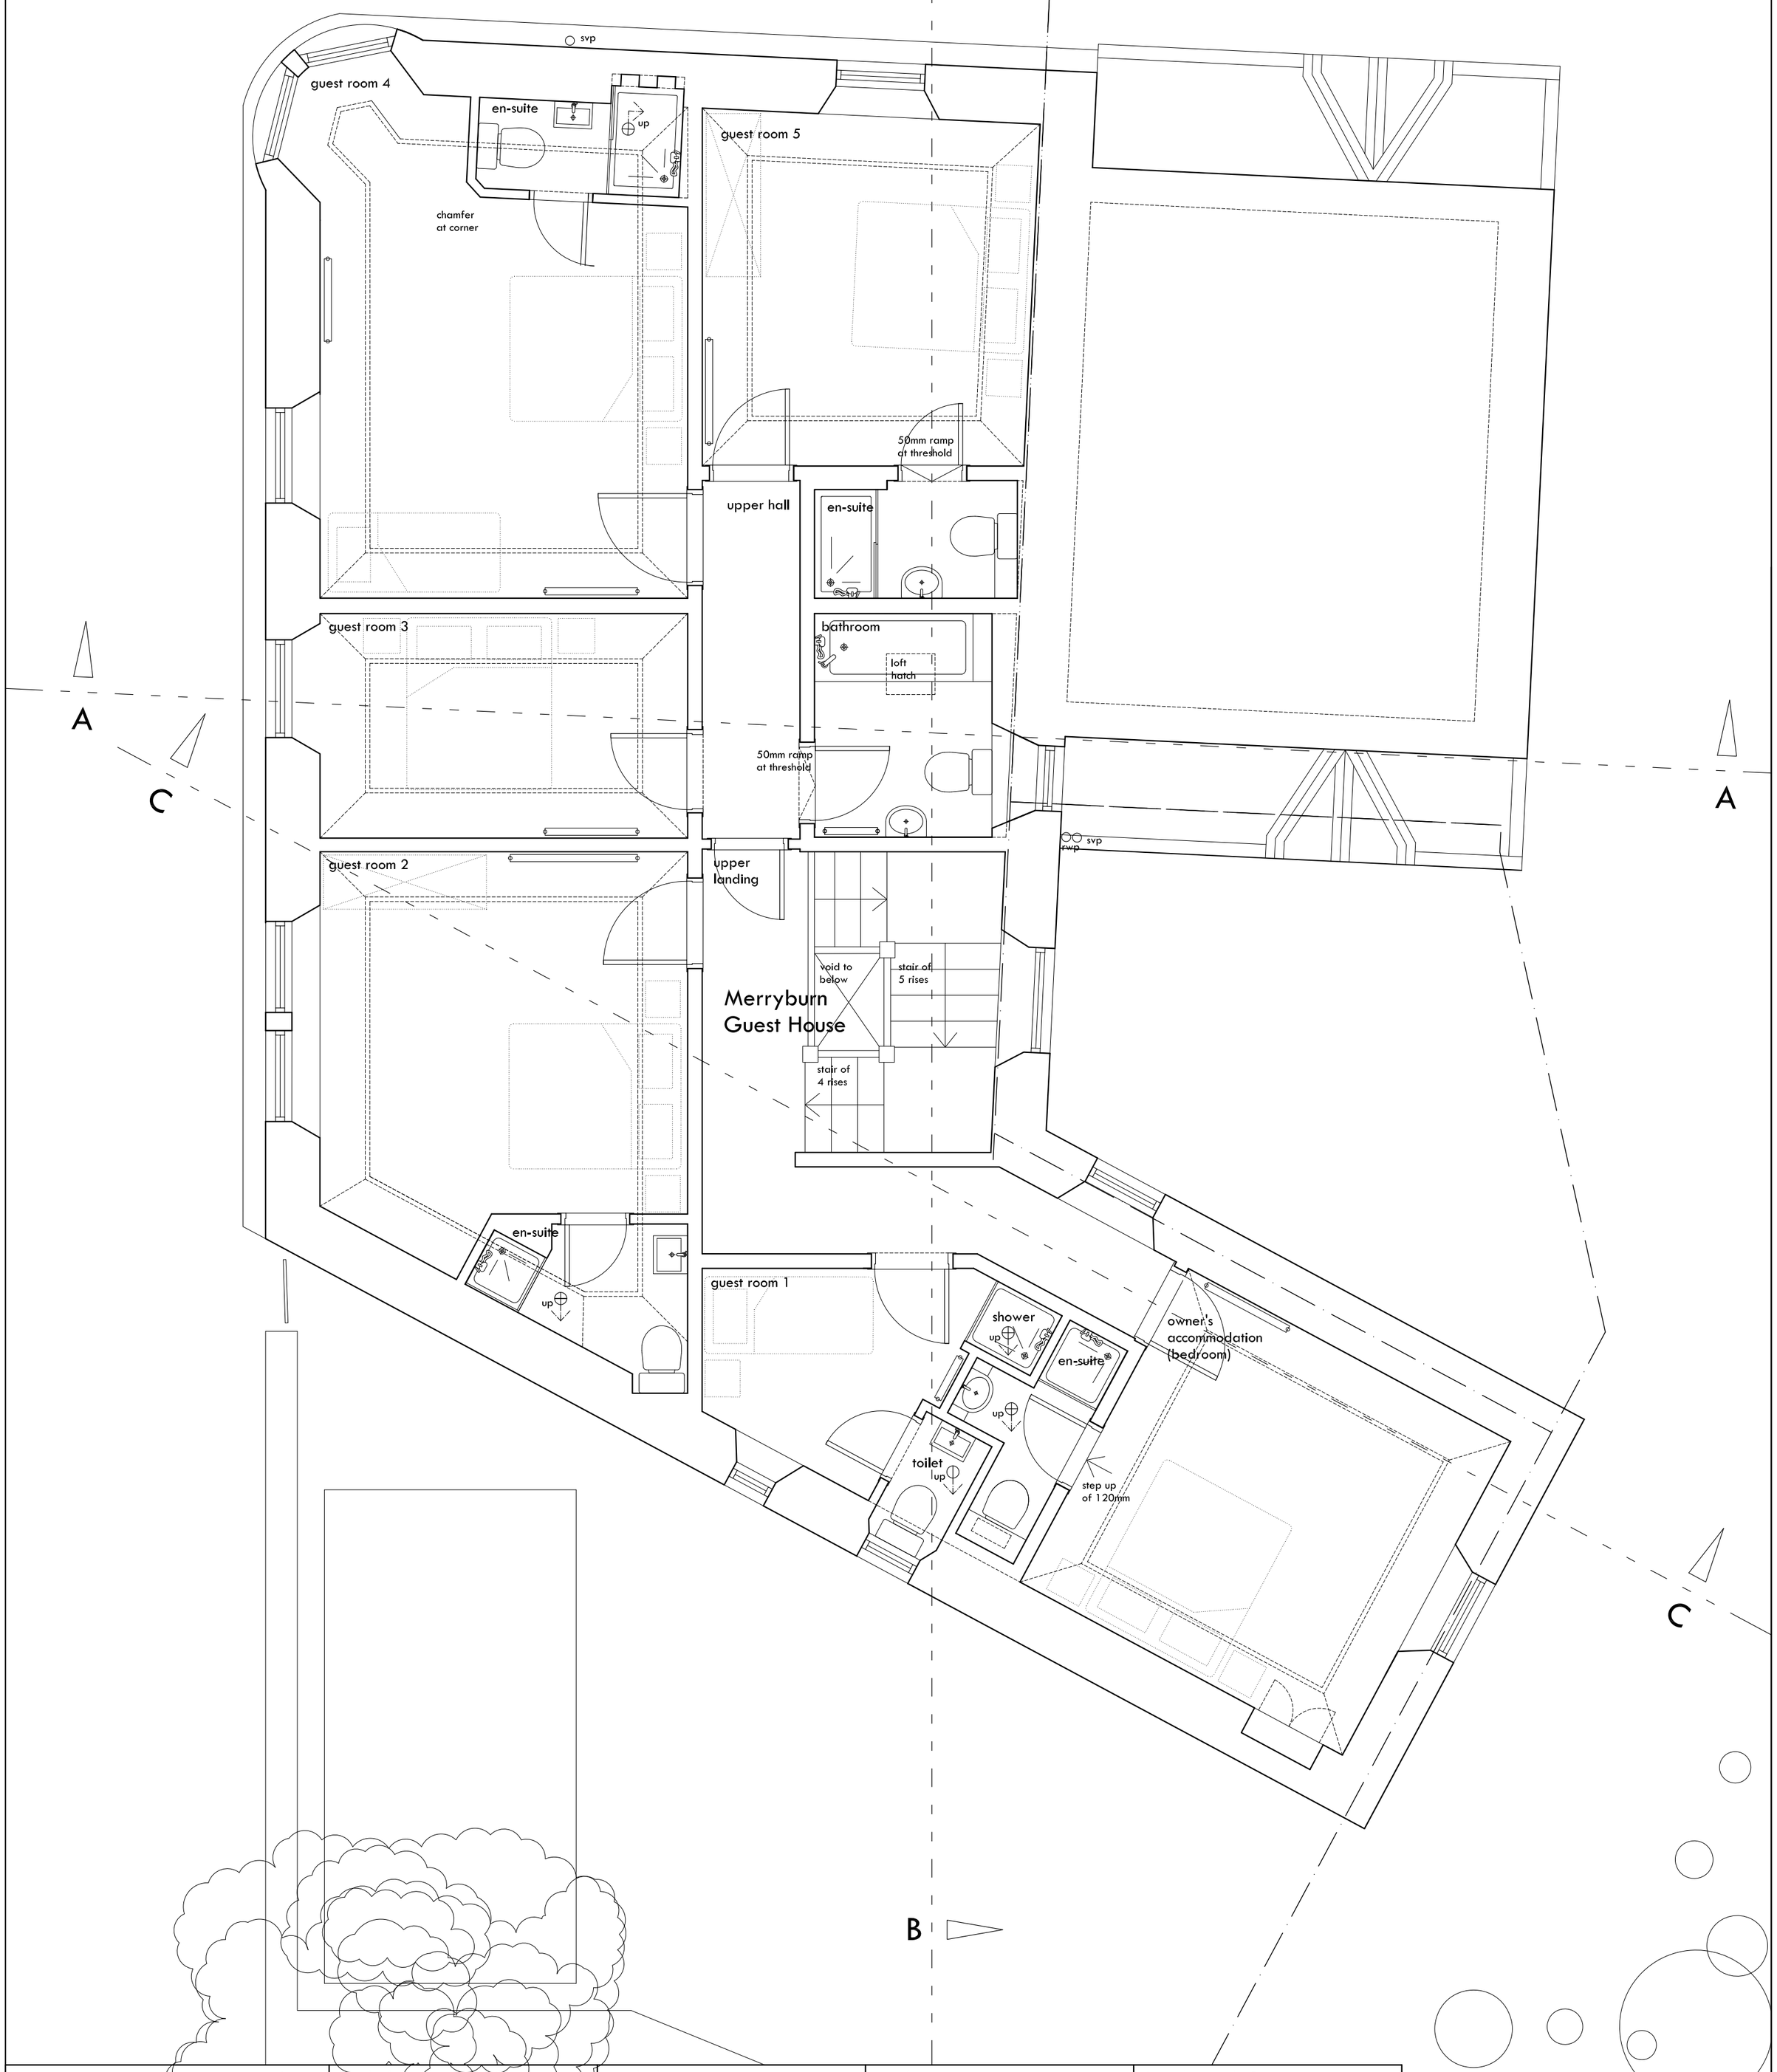

notes	revisions	revisions	project	drawing title	
do not scale from the drawing for any construction purpose any discrepancies to be reported to the architect immediately the property is hotel in a three storey traditional stone building drawing to be read in conjunction with structural engineer's details and specification			ALTERATIONS AND CONVERSION AT THE MERRYBURN HOTEL, BIRNAM, PERTHSHIRE	FIRST FLOOR PLAN AS EXISTING	
			client HILARY RENNIE AND DEIRDRE MORRISON	drawing no. 112	scale 1:50@A2
				drawn by AMW	date AUG 2020

LUCID architecture
116 shakespeare street glasgow G20 8LF
0141 628 5557
mail@lucidarchitecture.co.uk
www.lucidarchitecture.co.uk