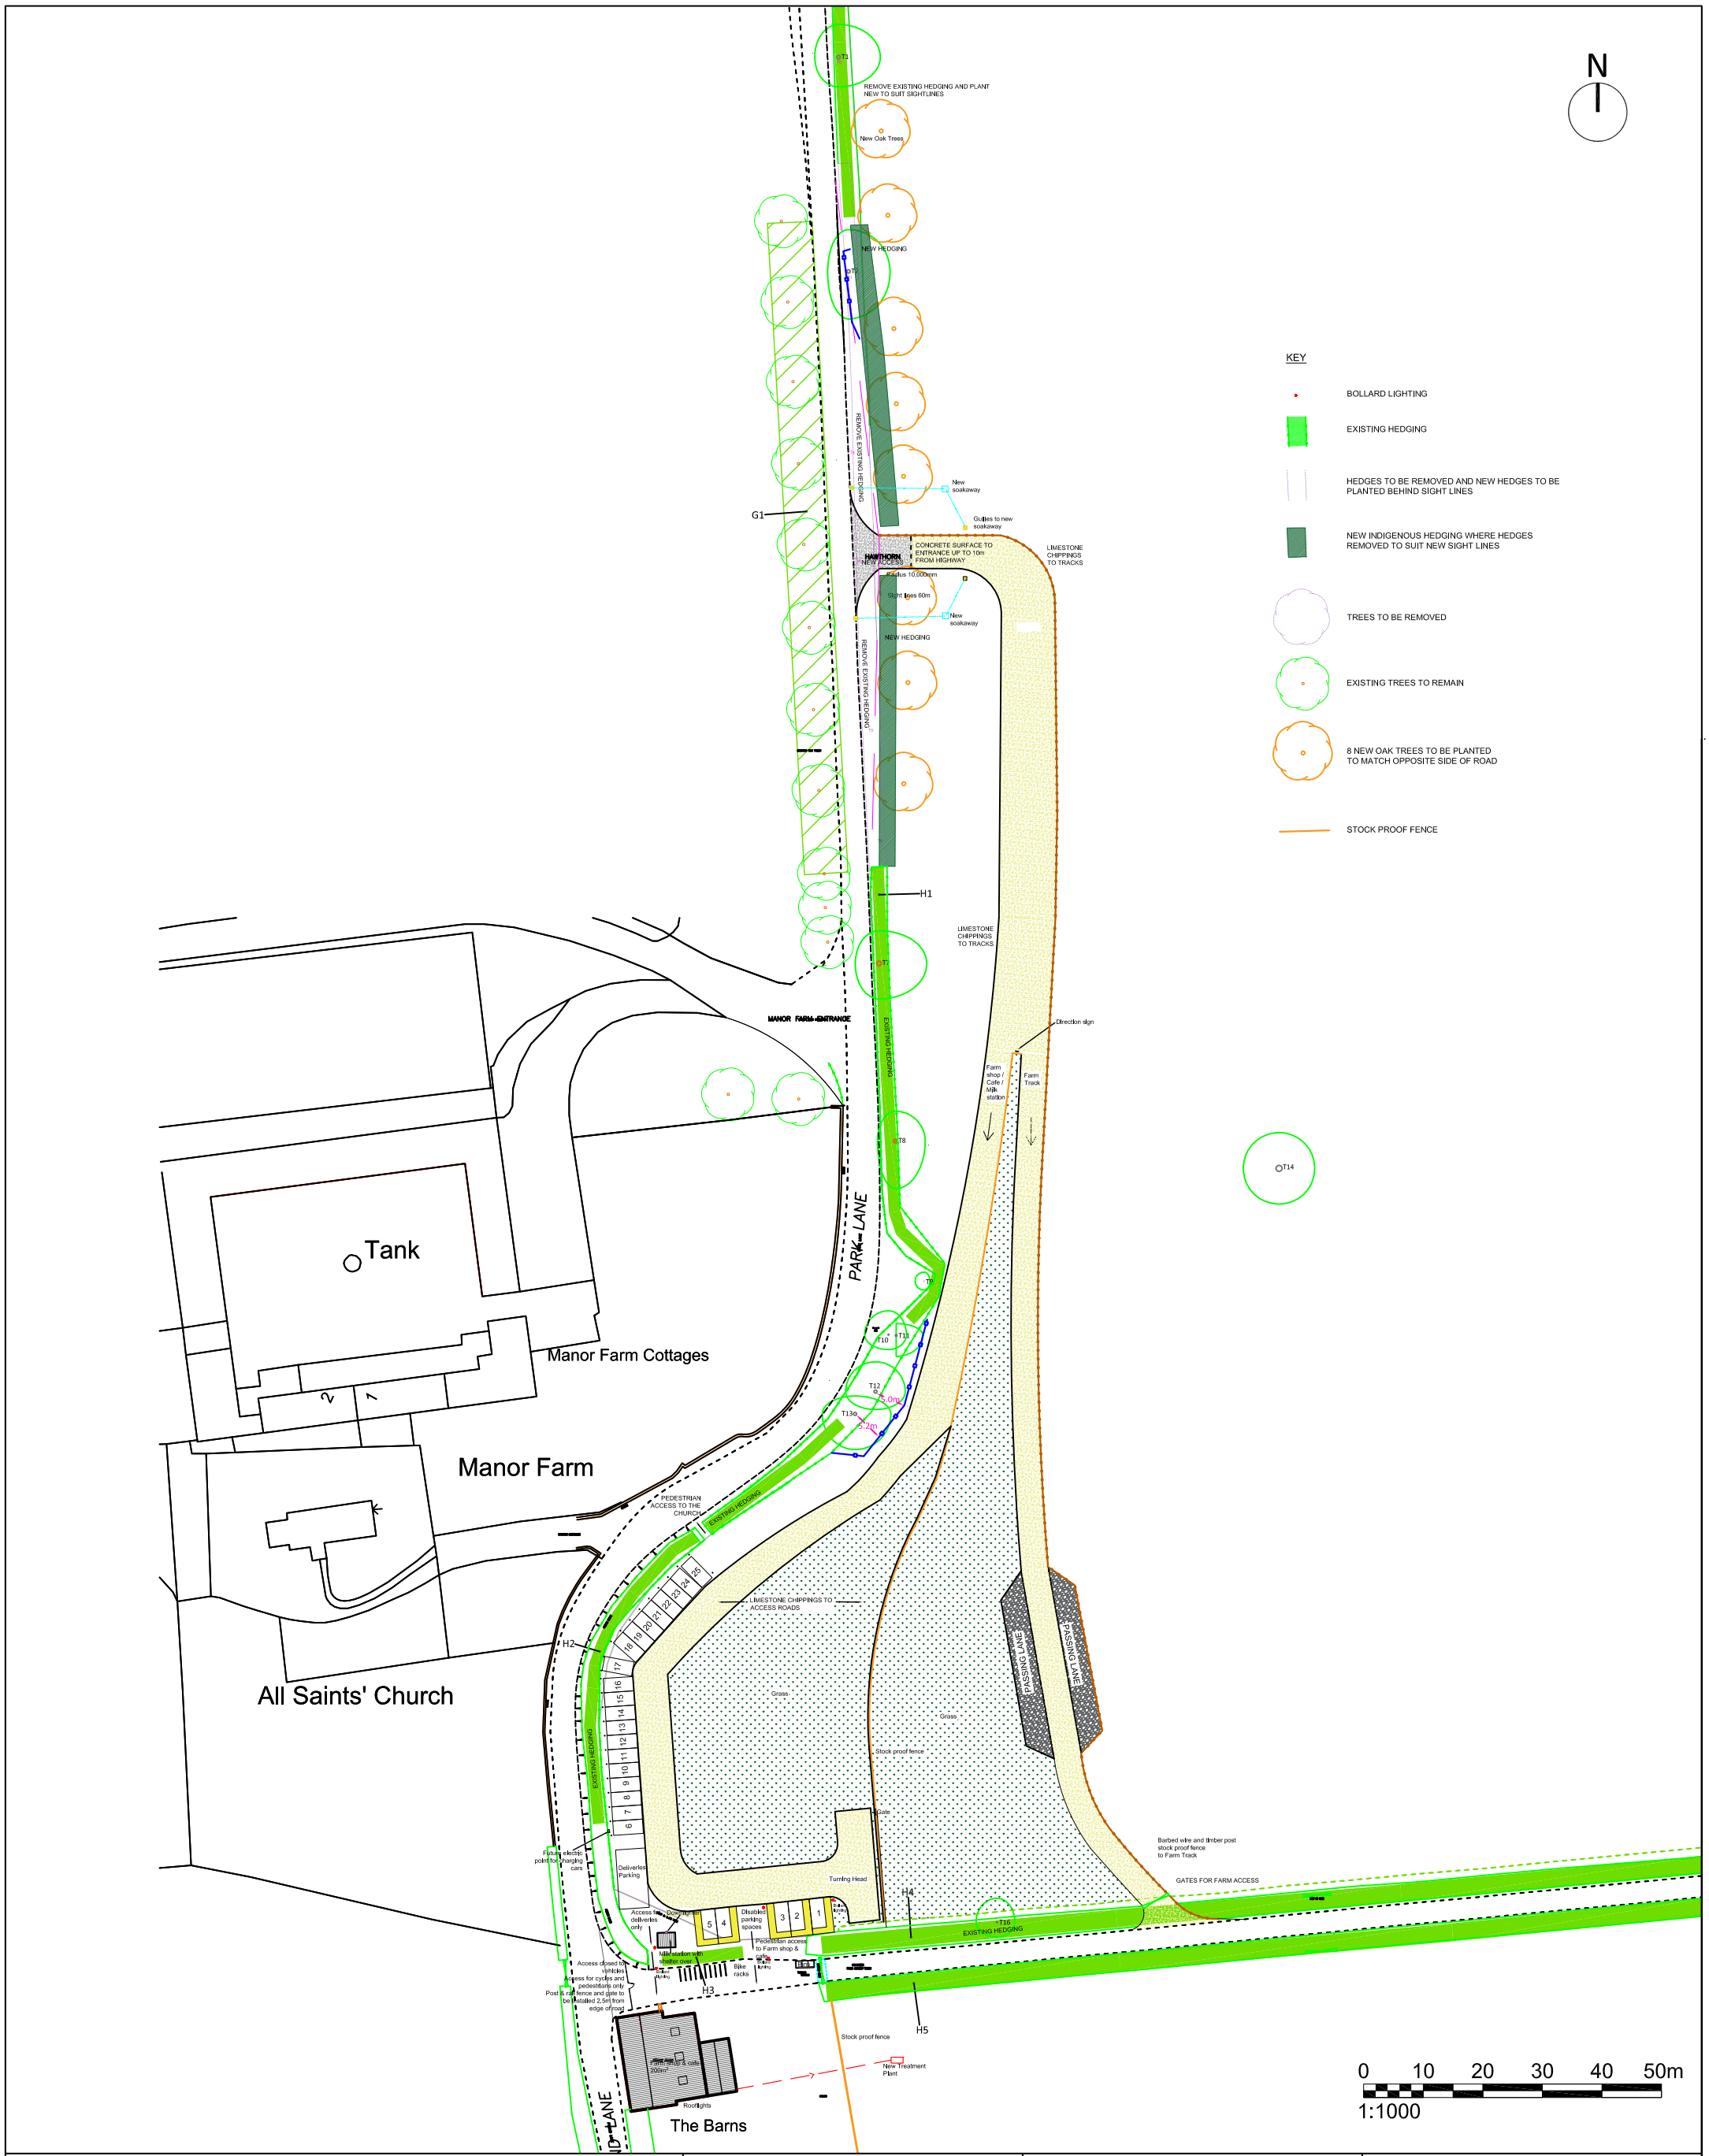

Key

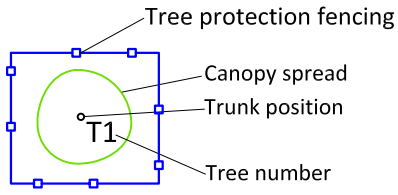

Tree group canopy outline

Hedge line

1.0m Measurement from trunk to fence

BOSKYTREES

Rook Lane House
Christchurch Street West
Frome, BA11 1EB

info@boskytrees.co.uk
Tel: 01373 832778

Project Name:	The Barns Pound Lane, Downhead
Client:	Y-Farms Partnership
Agent:	
Drawing Title:	Tree Protection Plan
Date:	16-10-2020
Drawing Number:	TPP-1
Revision	
Scale:	1:1000 @ A3