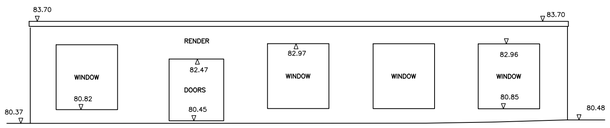

ELEVATION 1

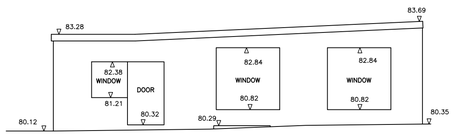

ELEVATION 2

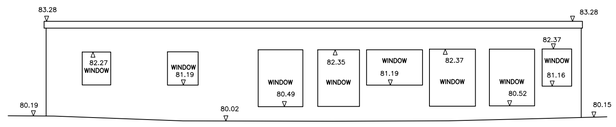

ELEVATION 3

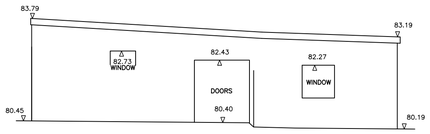

ELEVATION 4

DATUM 79.00m.

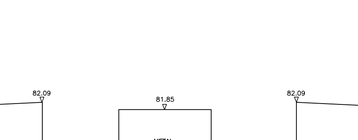

ELEVATION 5

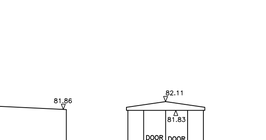

ELEVATION 6

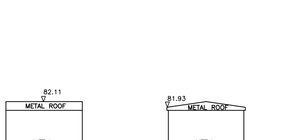

ELEVATION 7

ELEVATION 8

ELEVATION 9

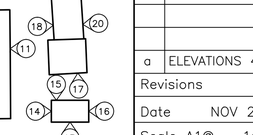

ELEVATION 10

DATUM 79.00m.

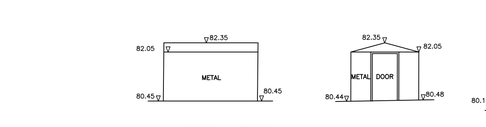

ELEVATION 11

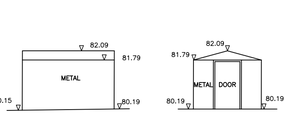

ELEVATION 12

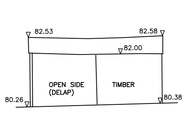

ELEVATION 13

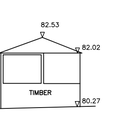

ELEVATION 14

ELEVATION 15

ELEVATION 16

ELEVATION 17

ELEVATION 18

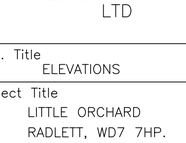

ELEVATION 19

ELEVATION 20

ELEVATION 21

ELEVATION 22

ELEVATION 23

ELEVATION 24

ELEVATION 25

ELEVATION 26

ELEVATION 27

ELEVATION 28

ELEVATION 29

DATUM 79.00m.

ELEVATION 30

ELEVATION 31

ELEVATION 32

ELEVATION 33

DATUM 79.00m.

ELEVATION 34

ELEVATION 35

ELEVATION 36

ELEVATION 37

ELEVATION 38

ELEVATION 39

ELEVATION 40

DATUM 79.00m.

ELEVATION 41

ELEVATION 42

ELEVATION 43

ELEVATION 44

ELEVATION 45

ELEVATION 46

0 5m

SCALE 1:100

ELEVATION LOCATION PLAN

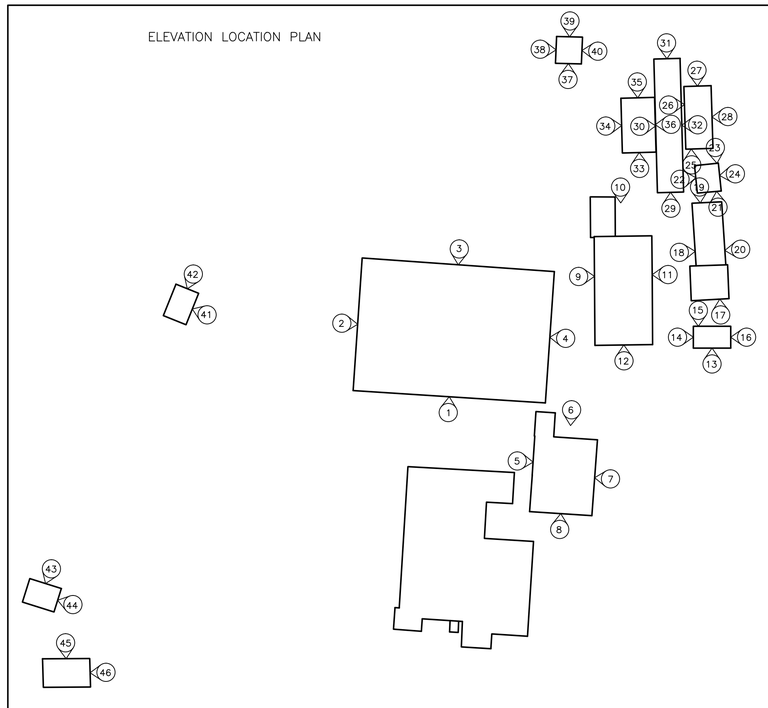

LEVEL NOTE.

ALL COORDINATES RELATE TO THE ORDNANCE SURVEY GRID AND DATUM VIA GPS OBSERVATIONS

THE SURVEY ASSOCIATION

a	ELEVATIONS 41–46 ADDED	10/12/20
Revisions		Date

Date	NOV 2020	Drawn	CV
Scale A1@	1:100	Checked	APR
Dwg. No.	920472E	Job No.	920472

Client

STEENE ASSOCIATES LTD

Dwg. Title

ELEVATIONS

Project Title

LITTLE ORCHARD
RADLETT, WD7 7HP.

apr services
land, building surveys & 3d laser scanning

Block B, 1st Floor
Queens Road
Barnet
London EN5 4DL
t:020 8449 9143
f:020 8449 9153
www.aprservices.net
APR Services is a division
of Sumo Holdings