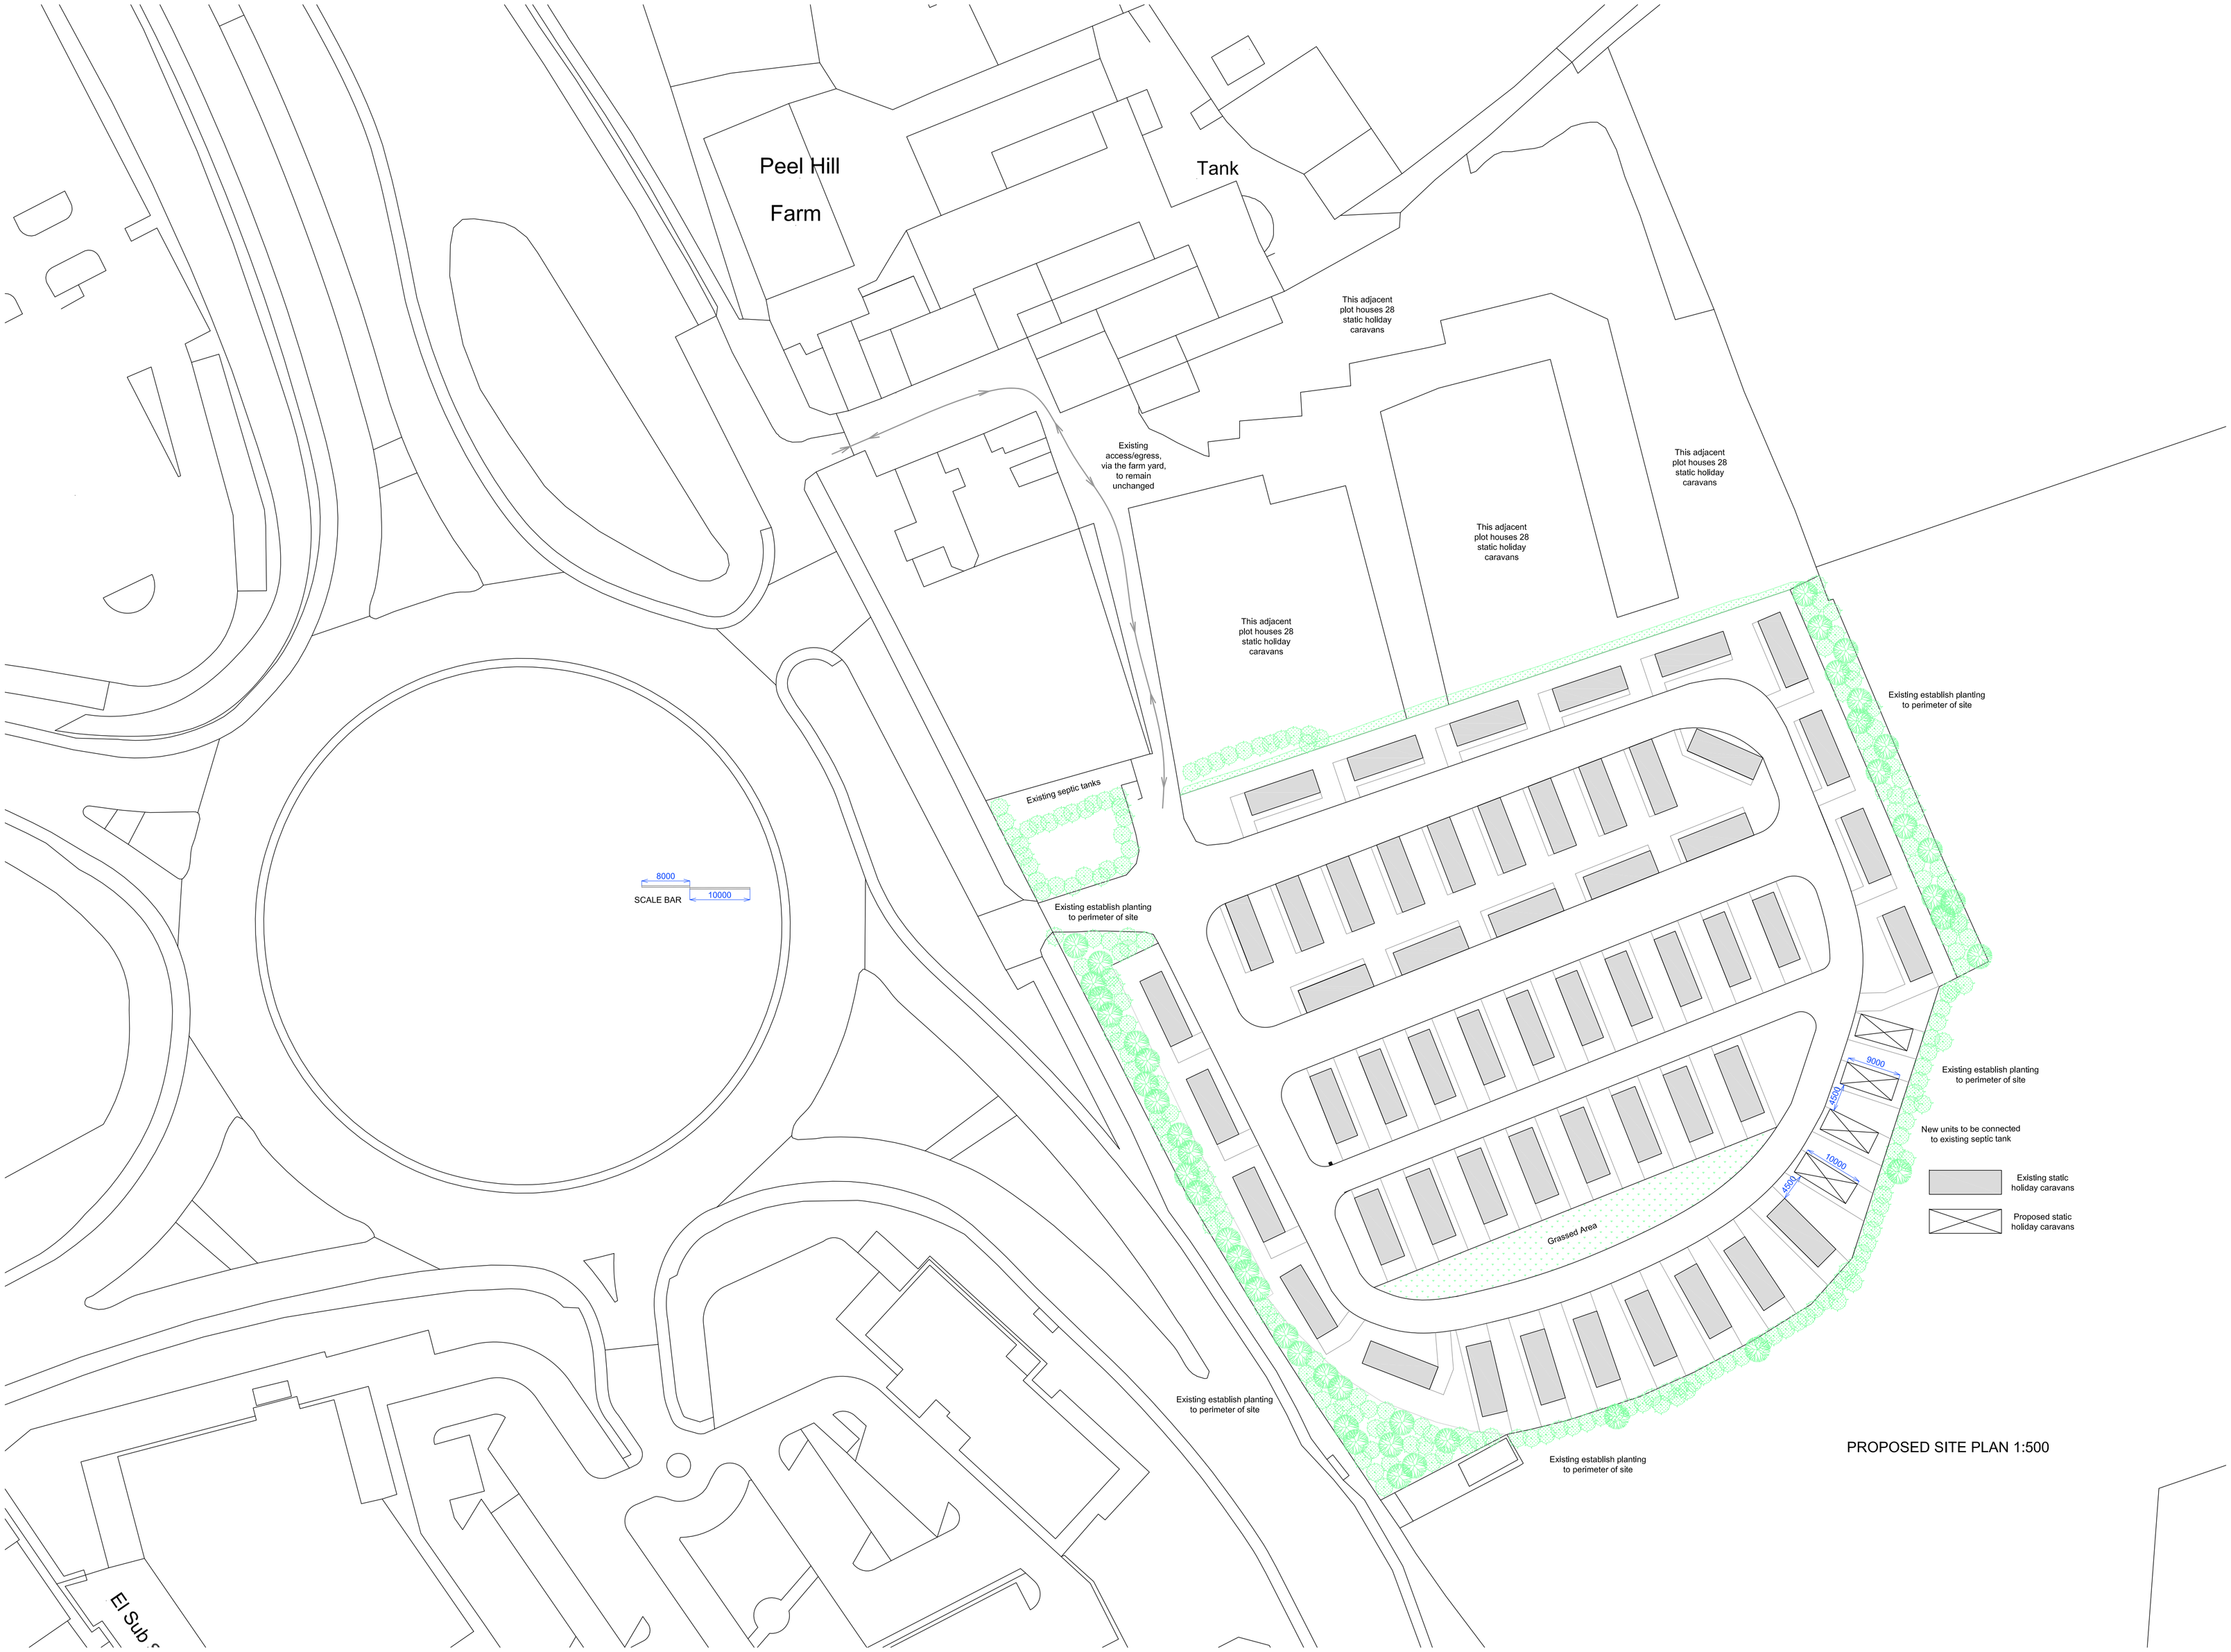

PROPOSED SITE PLAN 1:500

Firebuild Solutions Ltd
6 Beacon Road
Poulton Business Park
Poulton-le-Fylde
FY6 8JE
Tel: 07828 117683
E-mail: firebuildoffice@aol.com

Address	Peel Hill Farm. Preston New Road. Blackpool.
Project	Change of use of 5 seasonal circus plots to 4 holiday static caravan plots
Drawing title	Proposed Site Plan
Scale: 1:500 @ A1	Date: January 21
Drawing number: PL12	Rev: -

For clarity this drawing should be printed in colour. All dimensions shown on or scaled from this drawing must be checked on site by the contractor. Following the printing of this pdf, the scale should be checked against figured dimensions or scale bar; if inaccurate, the printer settings should be set to 'no scale'.