Front Elevation

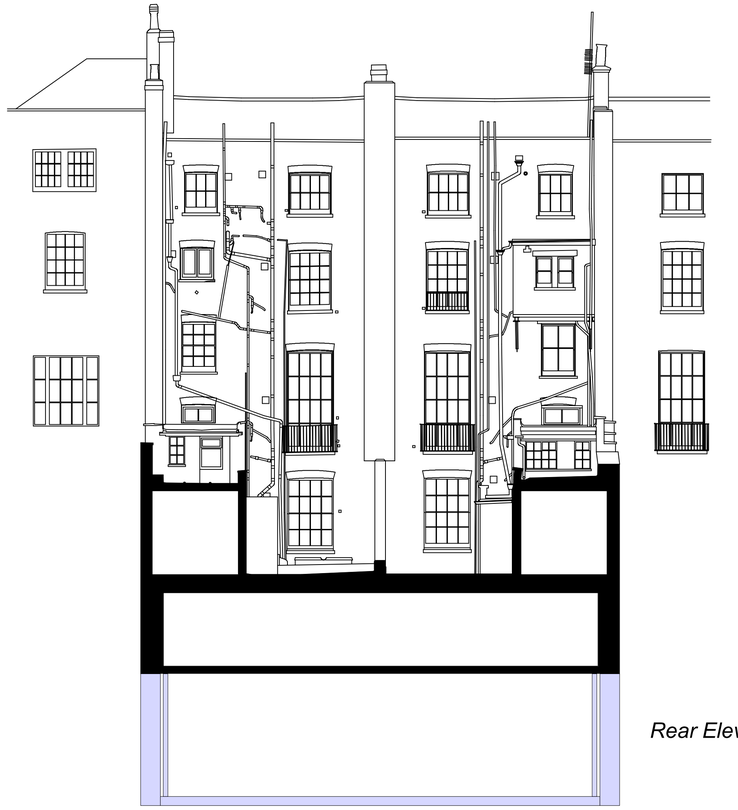

Rear Elevation

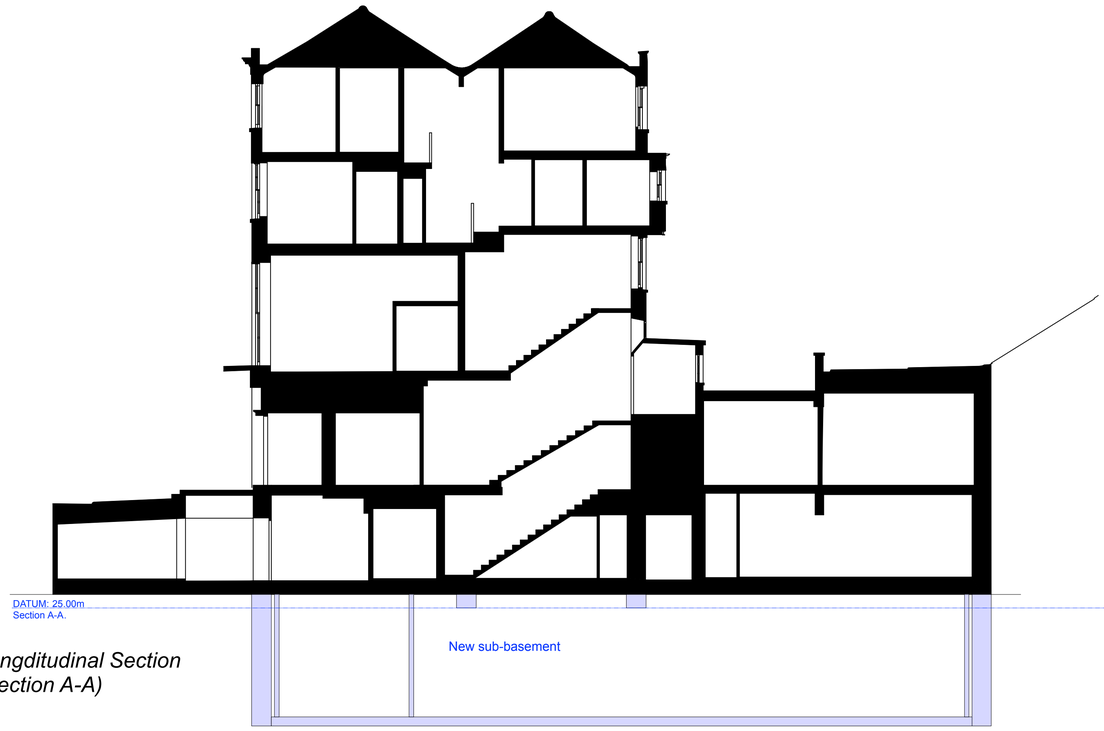

Longditudinal Section (Section A-A)

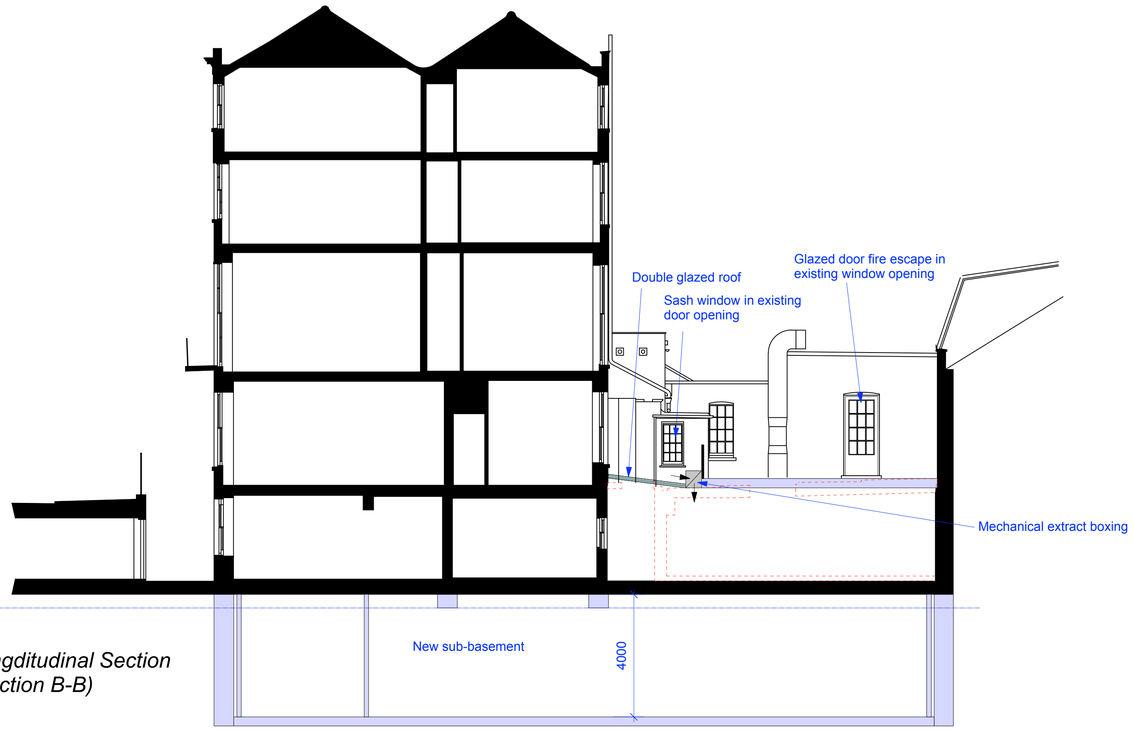

Longditudinal Section (Section B-B)

North point	Sign off	Issued dates	General notes
		Planning Building control Tender Construction Contract As built	Information required

0 1 2 3 4 Metres

B	11.11.20	Floor to ceiling height amended
A	26.10.20	Section B-B added

Legal notes

The contractor is to verify all dimensions and conditions on site. This drawing is the property of Hodgkinson Design and they reserve the copyright. It is issued on the understanding that it will not be copied, reproduced or disclosed in whole or in part to any unauthorised party without written permission from Hodgkinson Design

Client: MR CHISHTY

Project: SOMERSET HOTEL, 6-7 DORSET SQUARE, NW1 6QA

Drg: PROPOSED ELEVATIONS AND SECTION

Status: PLANNING

Drawn:	Checked:	Date:	Job N°:	Scale:	Drg N°:
CKP	AH	OCT '20	1663.00	1:100@A1	P105-B

HODGKINSON DESIGN
ARCHITECTURE INTERIOR DESIGN CORPORATE IDENTITY

29 Alexander Street London W2 5NU
T 020 7221 7557 F 020 7221 6336
E info@hodgkinson-design.co.uk

www.hodgkinson-design.co.uk