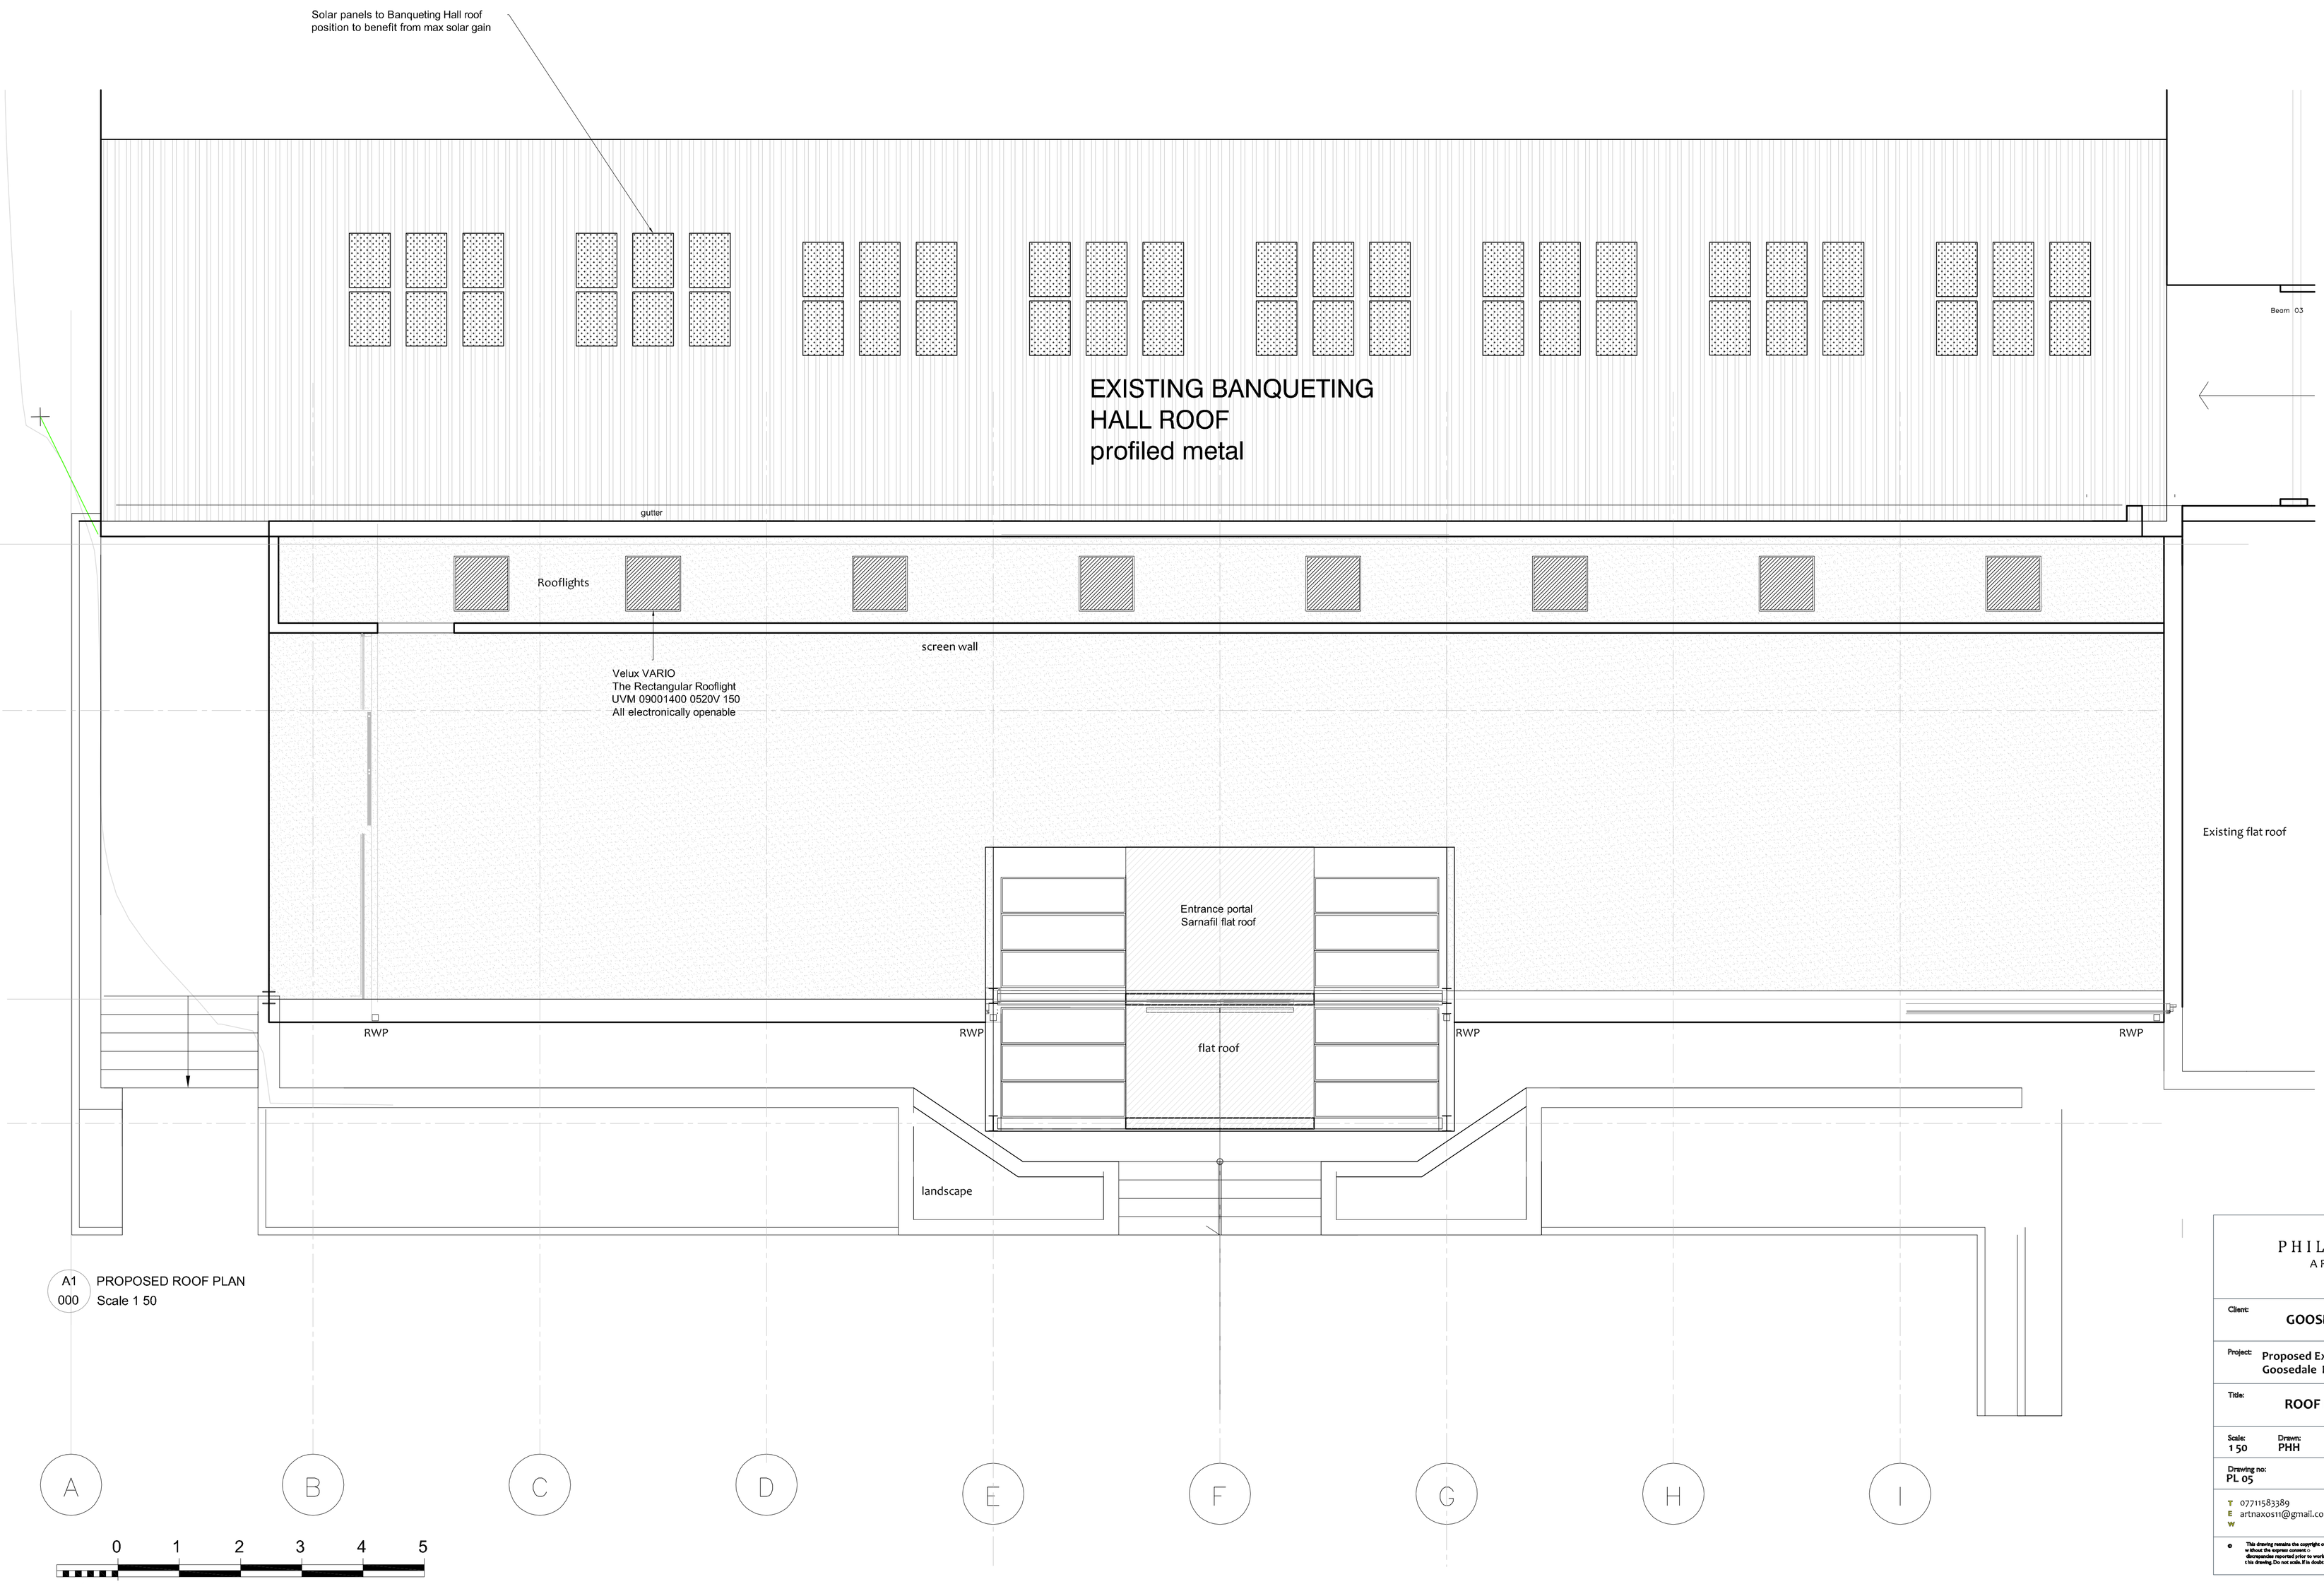

A1 000 PROPOSED ROOF PLAN
Scale 1 50

PHILIP HAYES
ARCHITECT

Client: GOOSEDALE Ltd

Project: Proposed Extension Banqueting Hall
Goosedale Nottinghamshire NG6 8UJ

Title: ROOF PLAN

Scale:	Drawn:	Date:	Checked:
1 50	PHH	09 20	

Drawing no: PL 05
Rev: -

T 07711583389
E artnaxos11@gmail.com
W

© This drawing remains the copyright of PHILIP HAYES ARCHITECT and cannot be reproduced in form without the express consent of the author. All written dimensions are to be checked on site and any discrepancies reported prior to work on site commencing. Figured dimensions are only to be taken from this drawing. Do not scale. If in doubt ask.