0m 1m 2m 3m 4m

GENERAL LAYOUT

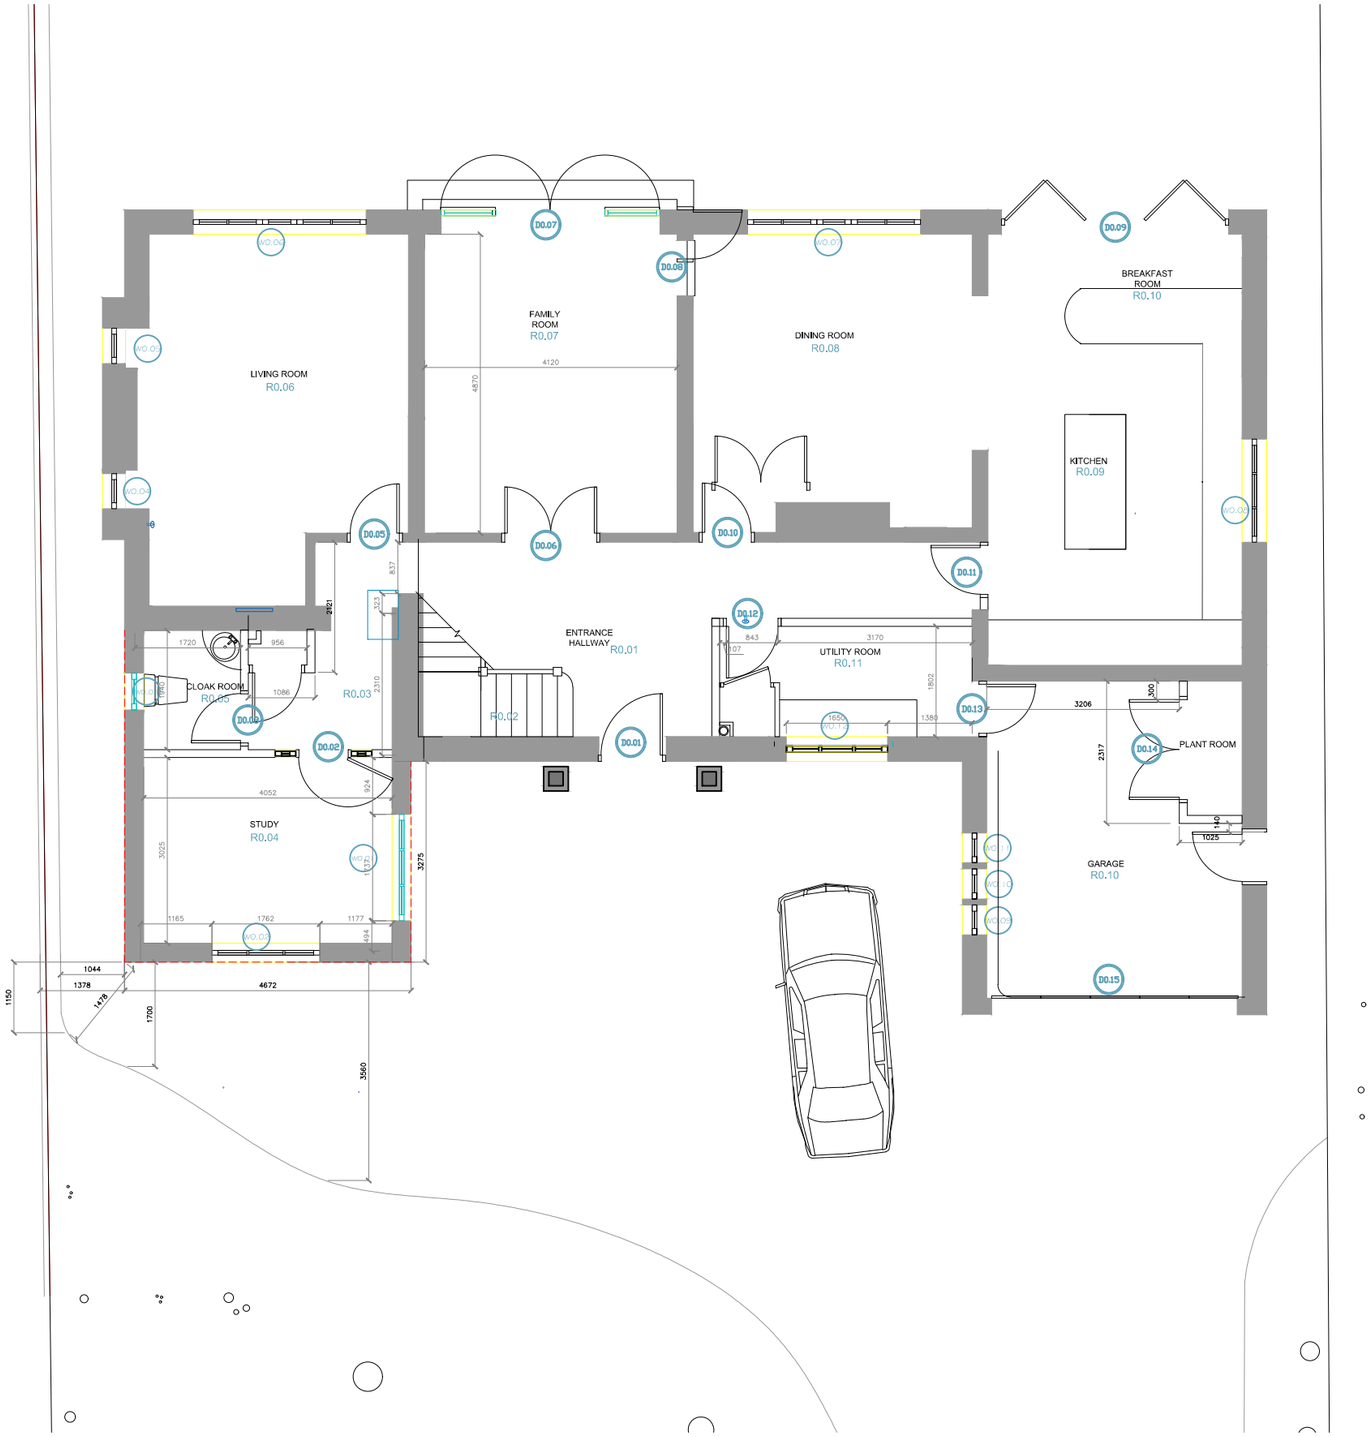

IMPORTANT NOTES:
All dimensions to be checked on site. Do not scale from this drawing.
Drawings taken from disks provided. Check survey undertaken only.
Subject to local authority approval.

© Copyright Goodesign Ltd.

Rev	Description	By	Chk'd	Date
-	DRAWING FIRST ISSUED	--	--	01/12/20

GOODESIGN

FOR INFORMATION ONLY

GOODESIGN LIMITED
2 The Maltings, 1 Beaumont Drive,
Worcester Park, Surrey. KT4 8 FA
Tel: 020 3380 2823
Mob: 07721 967705
Email: paul@goodesign.ltd.uk

Client
Mr A. PALMER

Project Address
22 DOWNS ROAD
EPSOM
SURREY
KT18 5JD

Drawing Title
EXISTING GENERAL LAYOUT
GROUND FLOOR

Designer / Drawn by	Date	Scale
PAG / PAE	08.02.21	1:25 @ A1, 1:50 @ A3

Project No.	Building	Floor	Series	Revision
1708	EX	0	GL	

AutoCAD Ref.	-
Checked by	PAG

0m 1m 2m 3m 4m

GENERAL LAYOUT

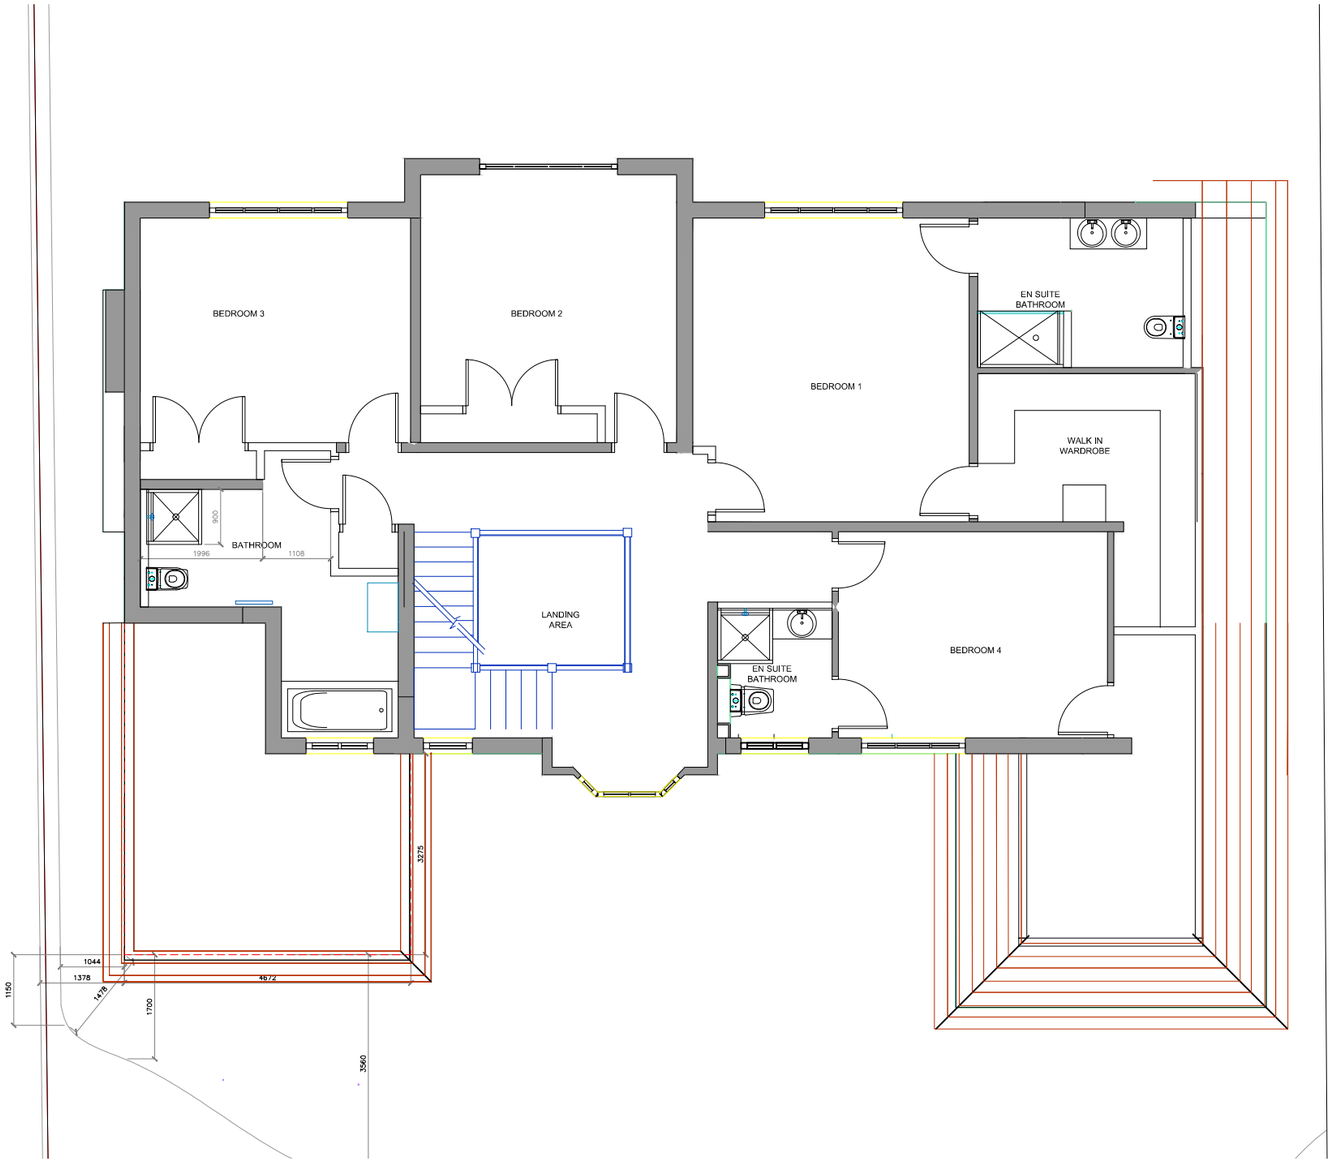

IMPORTANT NOTES:
All dimensions to be checked on site. Do not scale from this drawing.
Drawings taken from disks provided. Check survey undertaken only.
Subject to local authority approval.

© Copyright Goodesign Ltd.

Rev	Description	By	Chk'd	Date
-	DRAWING FIRST ISSUED	–	–	20/07/09

GOODESIGN

FOR INFORMATION ONLY

GOODESIGN LIMITED
2 The Maltings, 1 Beaumont Drive,
Worcester Park, Surrey. KT4 8 FA
Tel: 020 3380 2823
Mob: 07721 967705
Email: paul@goodesign.ltd.uk

Client
Mr A. PALMER

Project Address
22 DOWNS ROAD
EPSOM
SURREY
KT18 5JD

Drawing Title
EXISTING GENERAL LAYOUT
FIRST FLOOR

Designer / Drawn by	Date	Scale
PAG / PAE	08.02.21	1:25 @ A1, 1:50 @ A3

Project No.	Building	Floor	Series	Revision
1708	EX	1	GL	-

AutoCAD Ref.	-
Checked by	PAG

0m 1m 2m 3m 4m

GENERAL LAYOUT

IMPORTANT NOTES:
All dimensions to be checked on site. Do not scale from this drawing.
Drawings taken from disks provided. Check survey undertaken only.
Subject to local authority approval.

© Copyright Goodesign Ltd.

Rev	Description	By	Chk'd	Date
-	DRAWING FIRST ISSUED	--	--	20/07/09

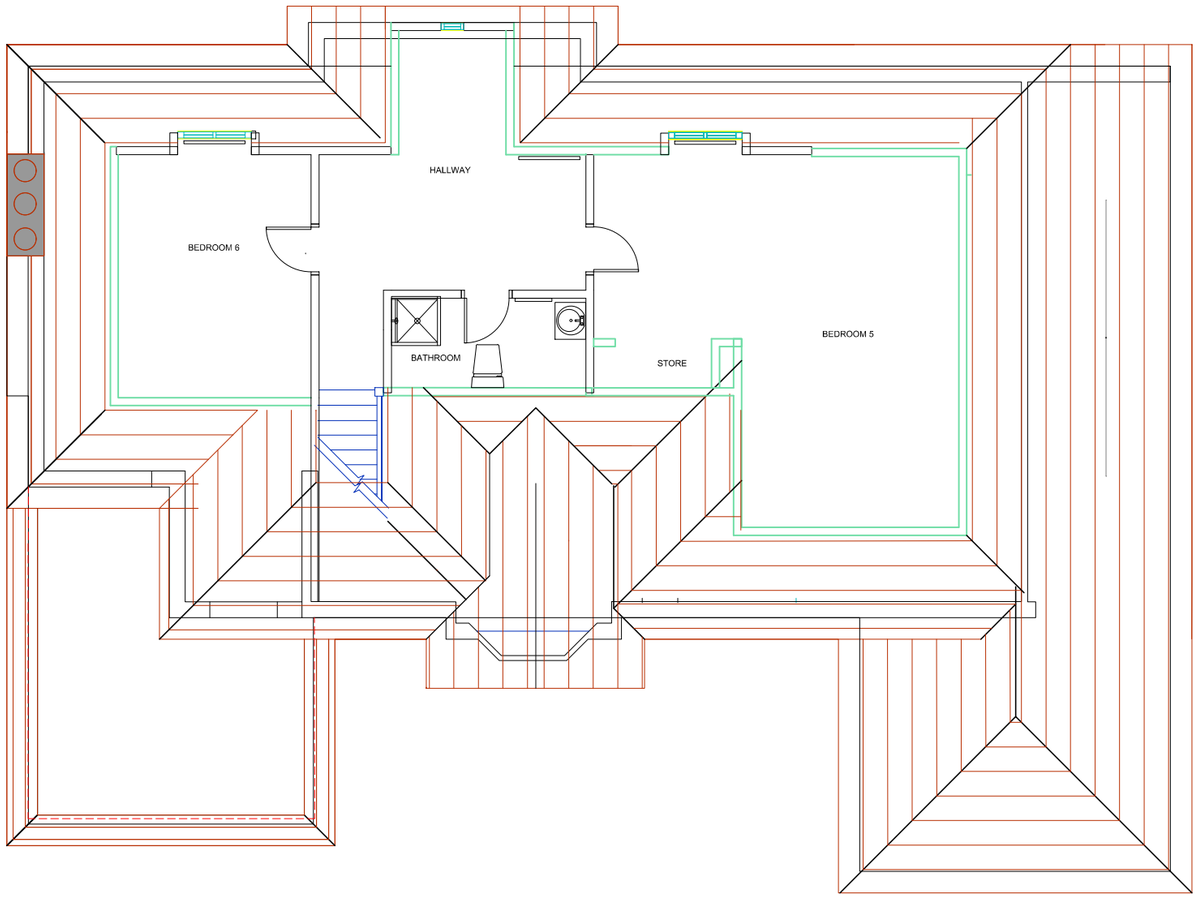

GOODESIGN

FOR INFORMATION ONLY

GOODESIGN LIMITED
2 The Maltings, 1 Beaumont Drive,
Worcester Park, Surrey. KT4 8 FA
Tel: 020 3380 2823
Mob: 07721 967705
Email: paul@goodesign.ltd.uk

Client
Mr A. PALMER

Project Address
22 DOWNS ROAD
EPSOM
SURREY
KT18 5JD

Drawing Title
EXISTING GENERAL LAYOUT
SECOND FLOOR

Designer / Drawn by	Date	Scale
PAG / PAE	08.02.21	1:25 @ A1, 1:50 @ A3

Project No.	Building	Floor	Series	Revision
1708	EX	2	GL	-

0m 1m 2m 3m 4m

ELEVATIONS

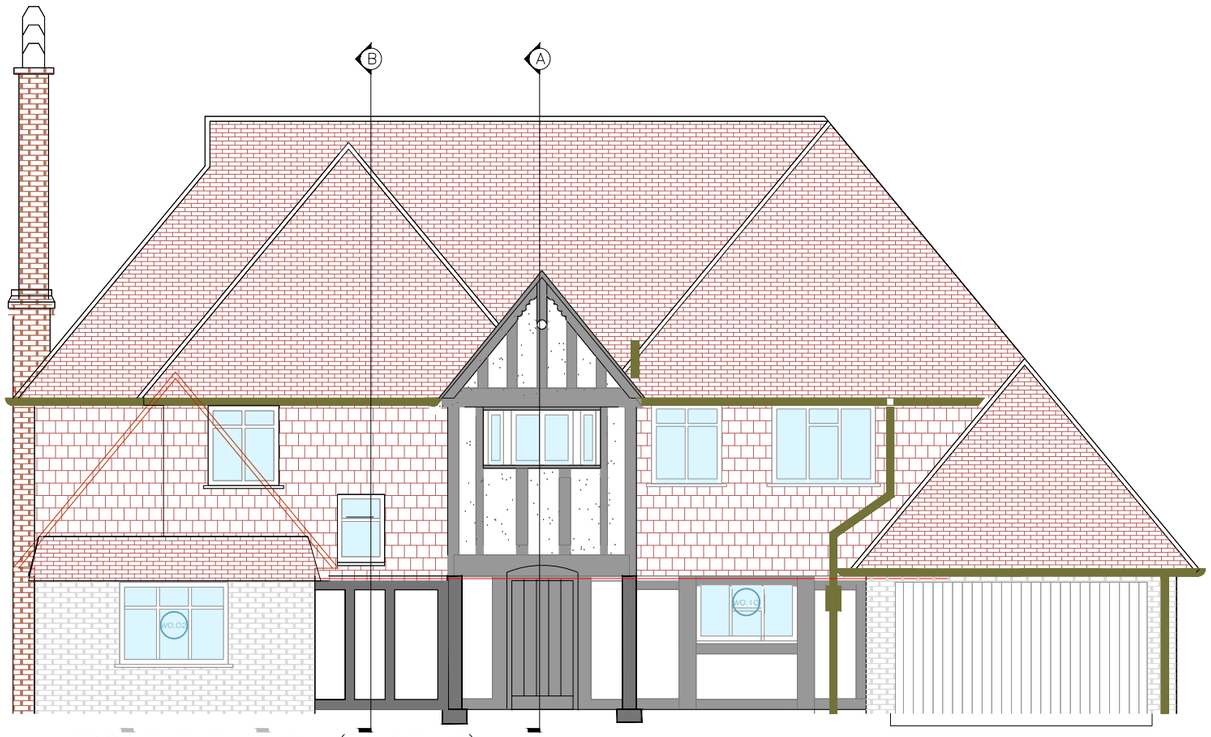

FRONT ELEVATION (EXISTING)
SCALE 1:50

REAR ELEVATION (EXISTING)
SCALE 1:50

IMPORTANT NOTES:
All dimensions to be checked on site. Do not scale from this drawing.
Drawings taken from disks provided. Check survey undertaken only.
Subject to local authority approval.

© Copyright Goodesign Ltd.

Rev	Description	By	Chk'd	Date
-	DRAWING FIRST ISSUED	--	--	17/06/09

GOODESIGN

FOR INFORMATION ONLY

GOODESIGN LIMITED
2 The Maltings, 1 Beaumont Drive,
Worcester Park, Surrey. KT4 8 FA
Tel: 020 3380 2823
Mob: 07721 967705
Email: paul@goodesign.ltd.uk

Client
Mr A. PALMER

Project Address
22 DOWNS ROAD
EPSOM
SURREY
KT18 5JD

Drawing Title
EXISTING LAYOUT

FRONT & REAR
EXTERNAL ELEVATIONS

Designer / Drawn by	Date	Scale
PAG / PAE	08.02.21	1:25 @ A1, 1:50 @ A3

Project No.	Building	Floor	Series	Revision
1708	EX	EL	F&R	-

AutoCAD Ref.	-
Checked by	PAG

0m | 1m | 2m | 3m | 4m

ELEVATIONS

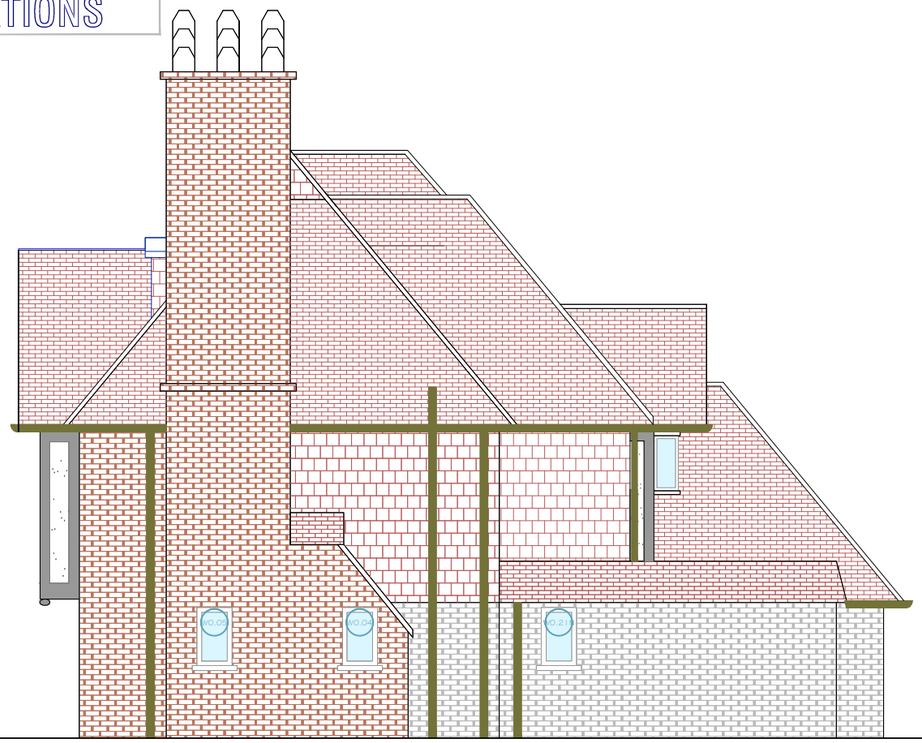

SOUTH ELEVATION (EXISTING)
SCALE 1:50

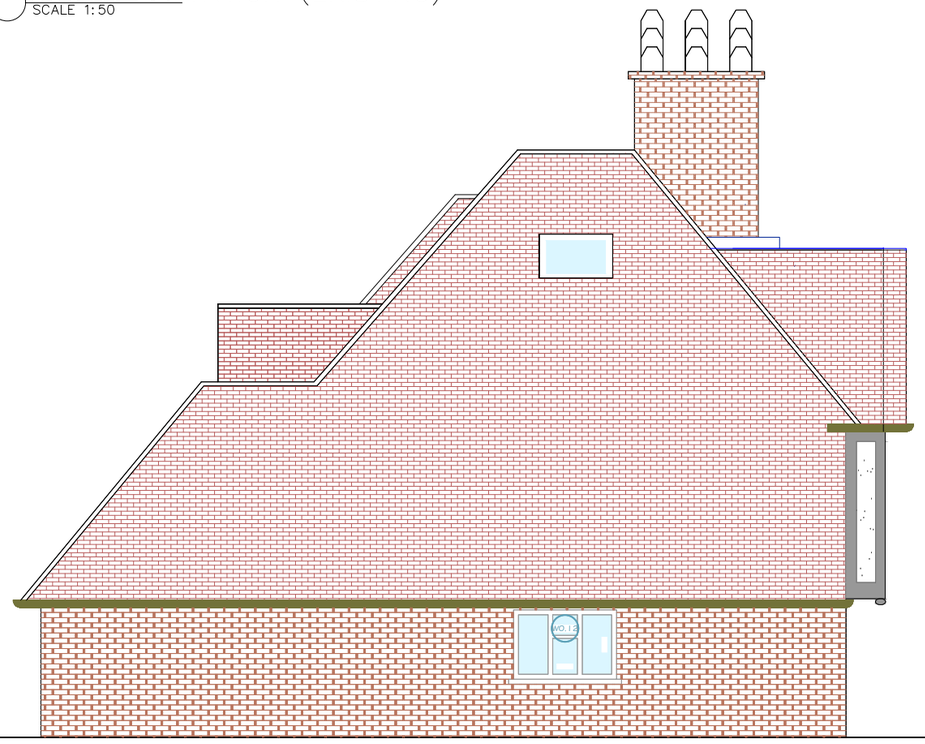

NORTH ELEVATION (EXISTING)
SCALE 1:50

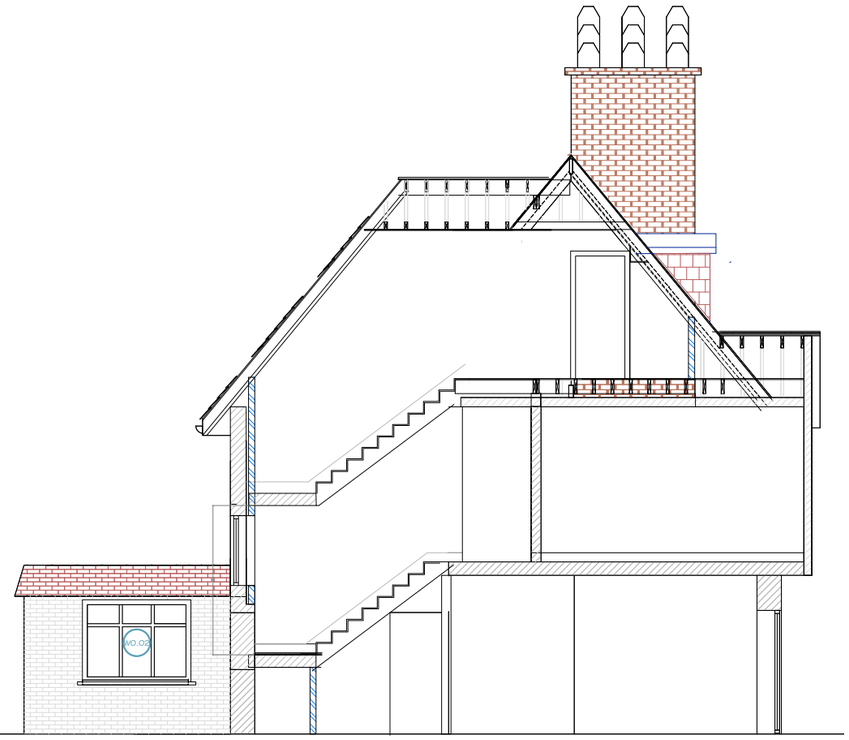

B SECTION B–B
SCALE 1:50

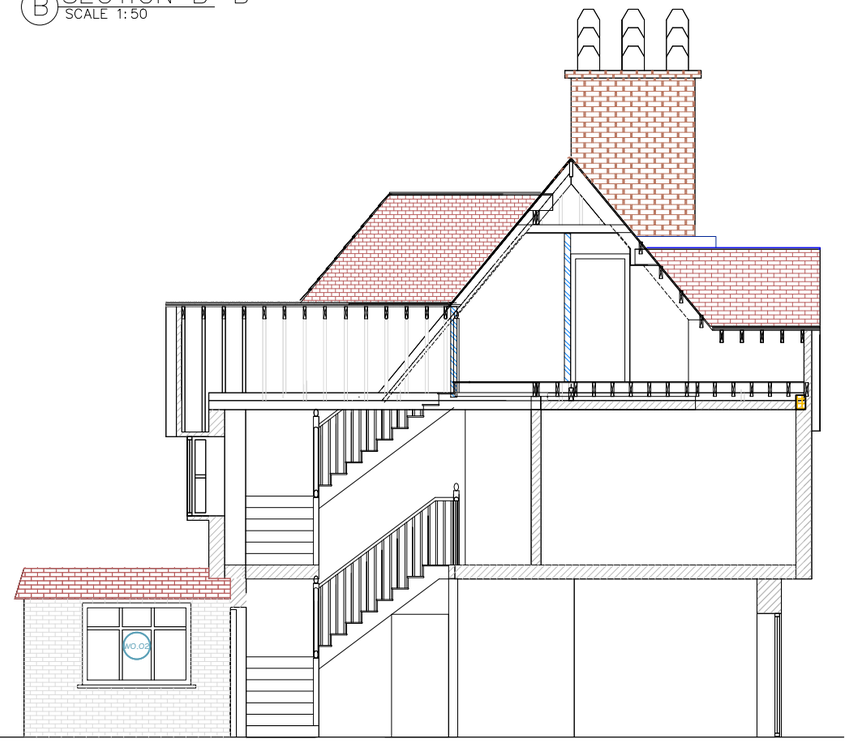

A SECTION A–A
SCALE 1:50

IMPORTANT NOTES:
All dimensions to be checked on site. Do not scale from this drawing.
Drawings taken from disks provided. Check survey undertaken only.
Subject to local authority approval.

© Copyright Goodesign Ltd.

Rev	Description	By	Chk'd	Date
-	DRAWING FIRST ISSUED	--	--	17/06/09

GOODESIGN

FOR INFORMATION ONLY

GOODESIGN LIMITED
2 The Maltings, 1 Beaumont Drive,
Worcester Park, Surrey. KT4 8 FA
Tel: 020 3380 2823
Mob: 07721 967705
Email: paul@goodesign.ltd.uk

Client
Mr A. PALMER

Project Address
22 DOWNS ROAD
EPSOM
SURREY
KT18 5JD

Drawing Title
EXISTING LAYOUT

NORTH & SOUTH
EXTERNAL ELEVATIONS

Designer / Drawn by	Date	Scale
PAG / PAE	09.02.21	1:25 @ A1, 1:50 @ A3

Project No.	Building	Floor	Series	Revision
1708	EX	EL	N&S	-

AutoCAD Ref.	-
Checked by	PAG