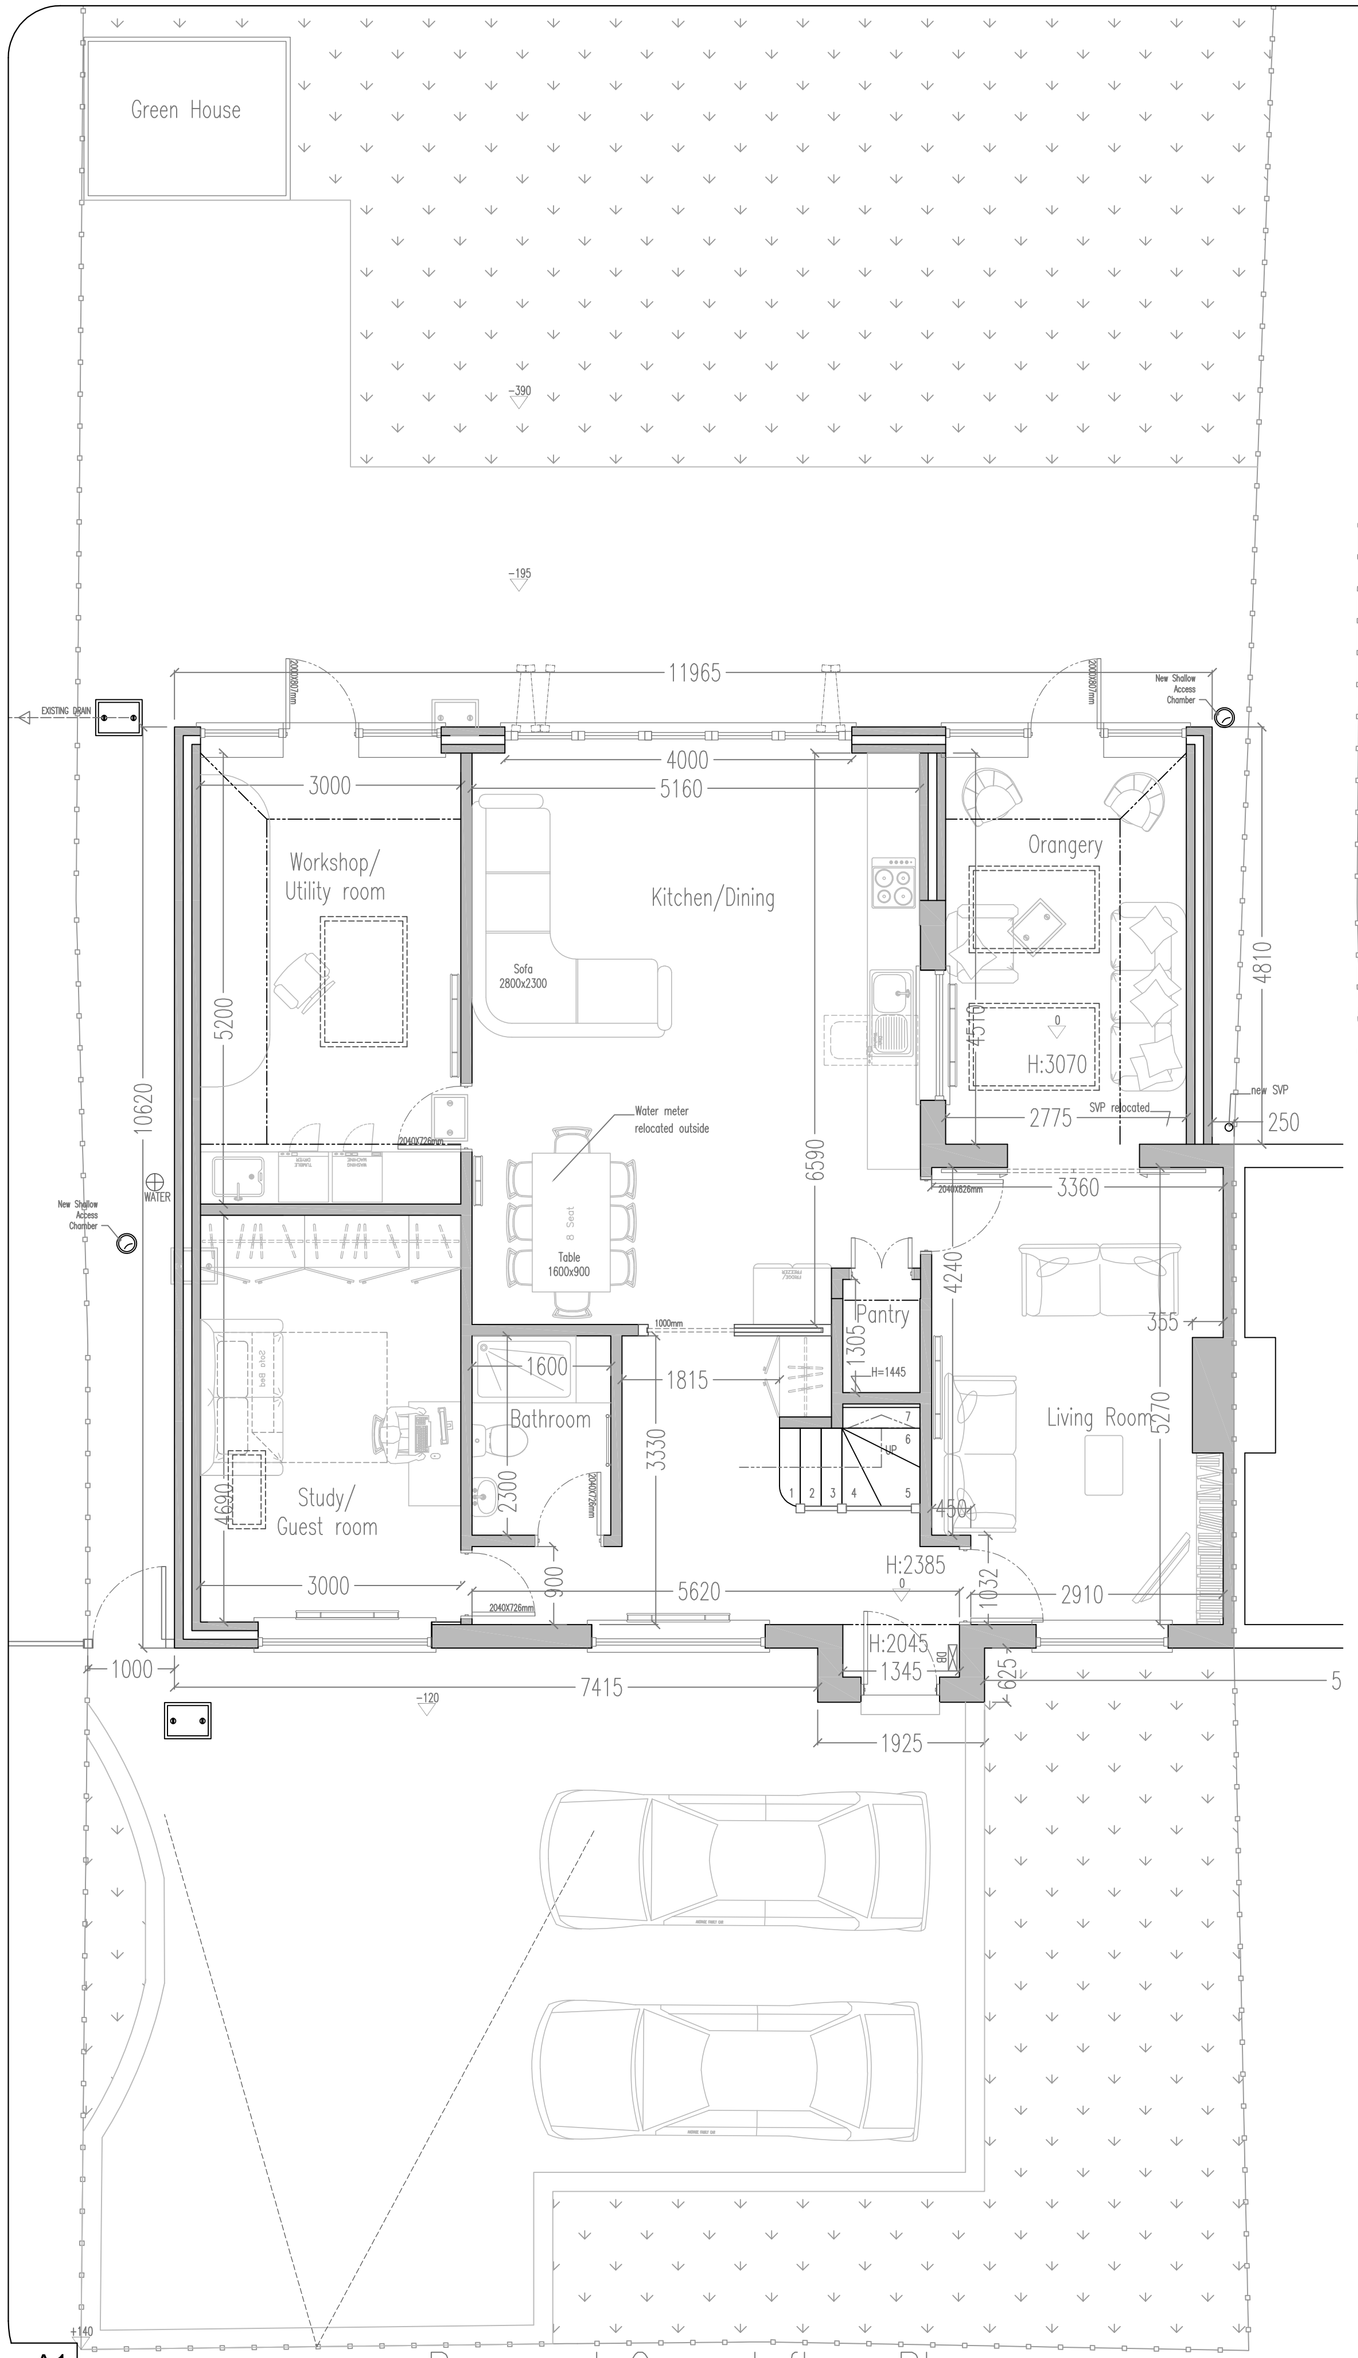

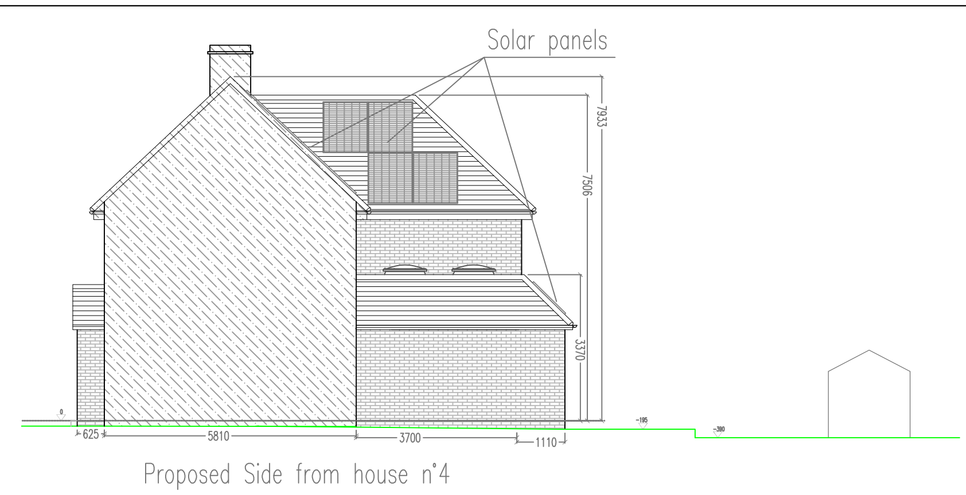

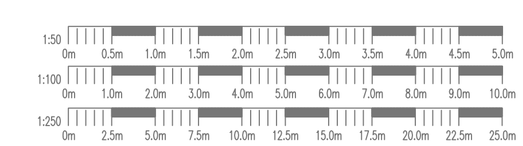

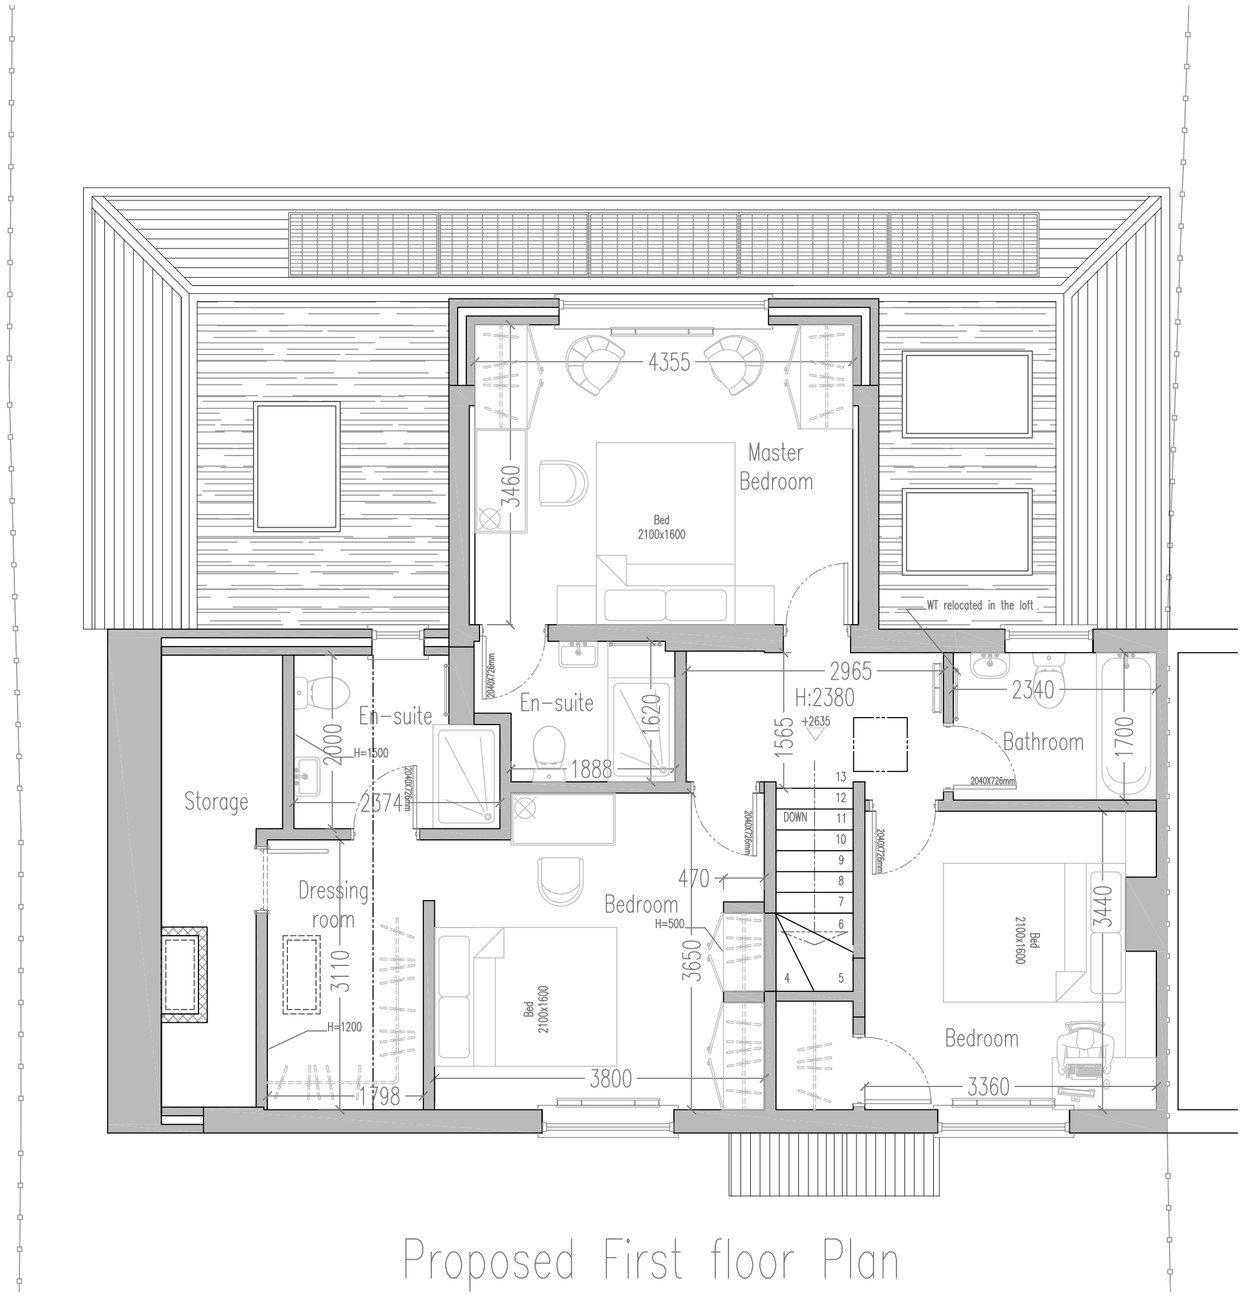

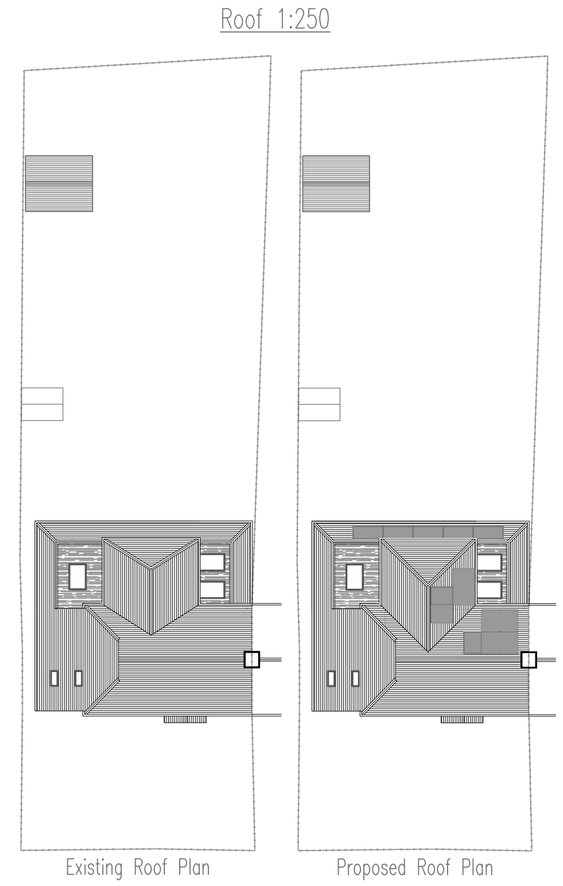

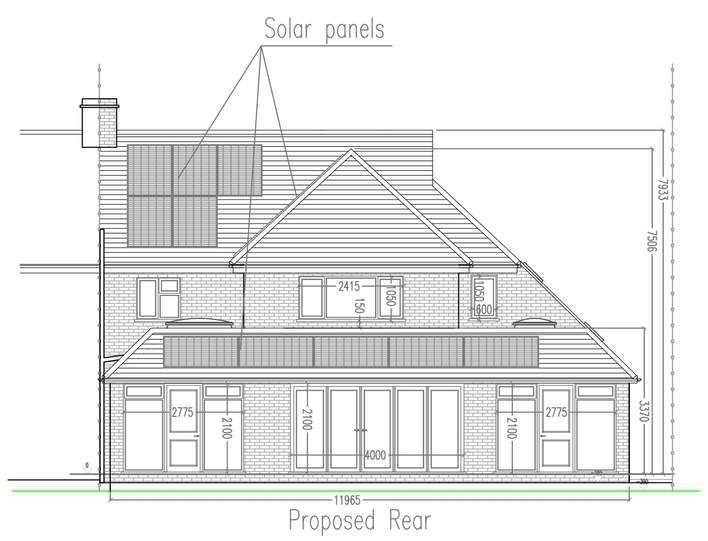

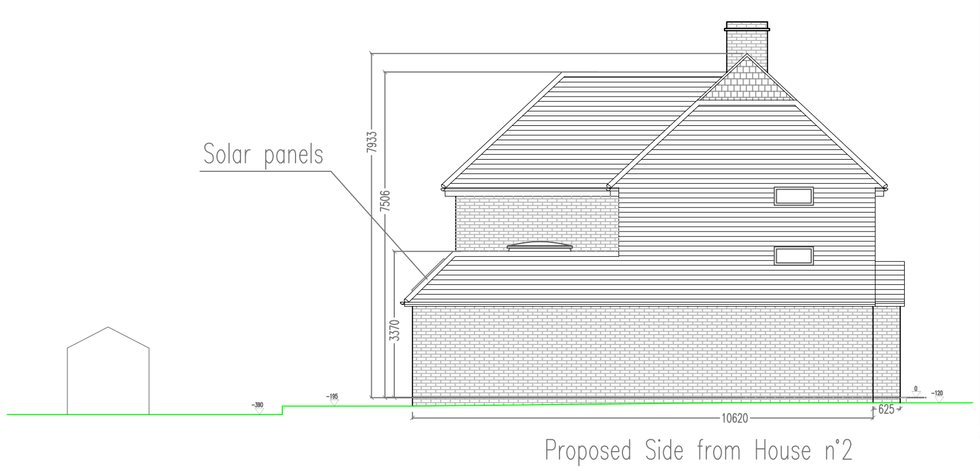

NOTES:

Rev	Date	Details Of Issue	Initials

Status

Design Proposal

SEVENOAKS PLANS
Working Together To Build Your Vision
Tel: 01732 240140
Email ddennis@sevenoaks plans.com
www.sevenoaksplans.com

This document and all information herein is confidential and the intellectual property of Sevenoaks Plans Ltd It is disclosed in confidence on terms that it will not be disclosed to any third party, used, sold, loaned, licensed, or reproduced in whole or in any part in any manner or form for manufacturing, tendering or for any other purpose without the written permission of Sevenoaks Plans Ltd. The copyright is retained by Sevenoaks Plans Ltd. © Sevenoaks Plans Ltd.

Client
Mr & Mrs French

Project
3 Hopgarden Cottage, Filston Lane Shoreham, Kent, TN14 7SX

Title
Proposed Plans and Elevations

Drawn	Date:	Scale (at A1)
H.V.	04/02/2021	1:50/100/250

Drg no.	Revision No.
SP1265-20-PL02	G

A1