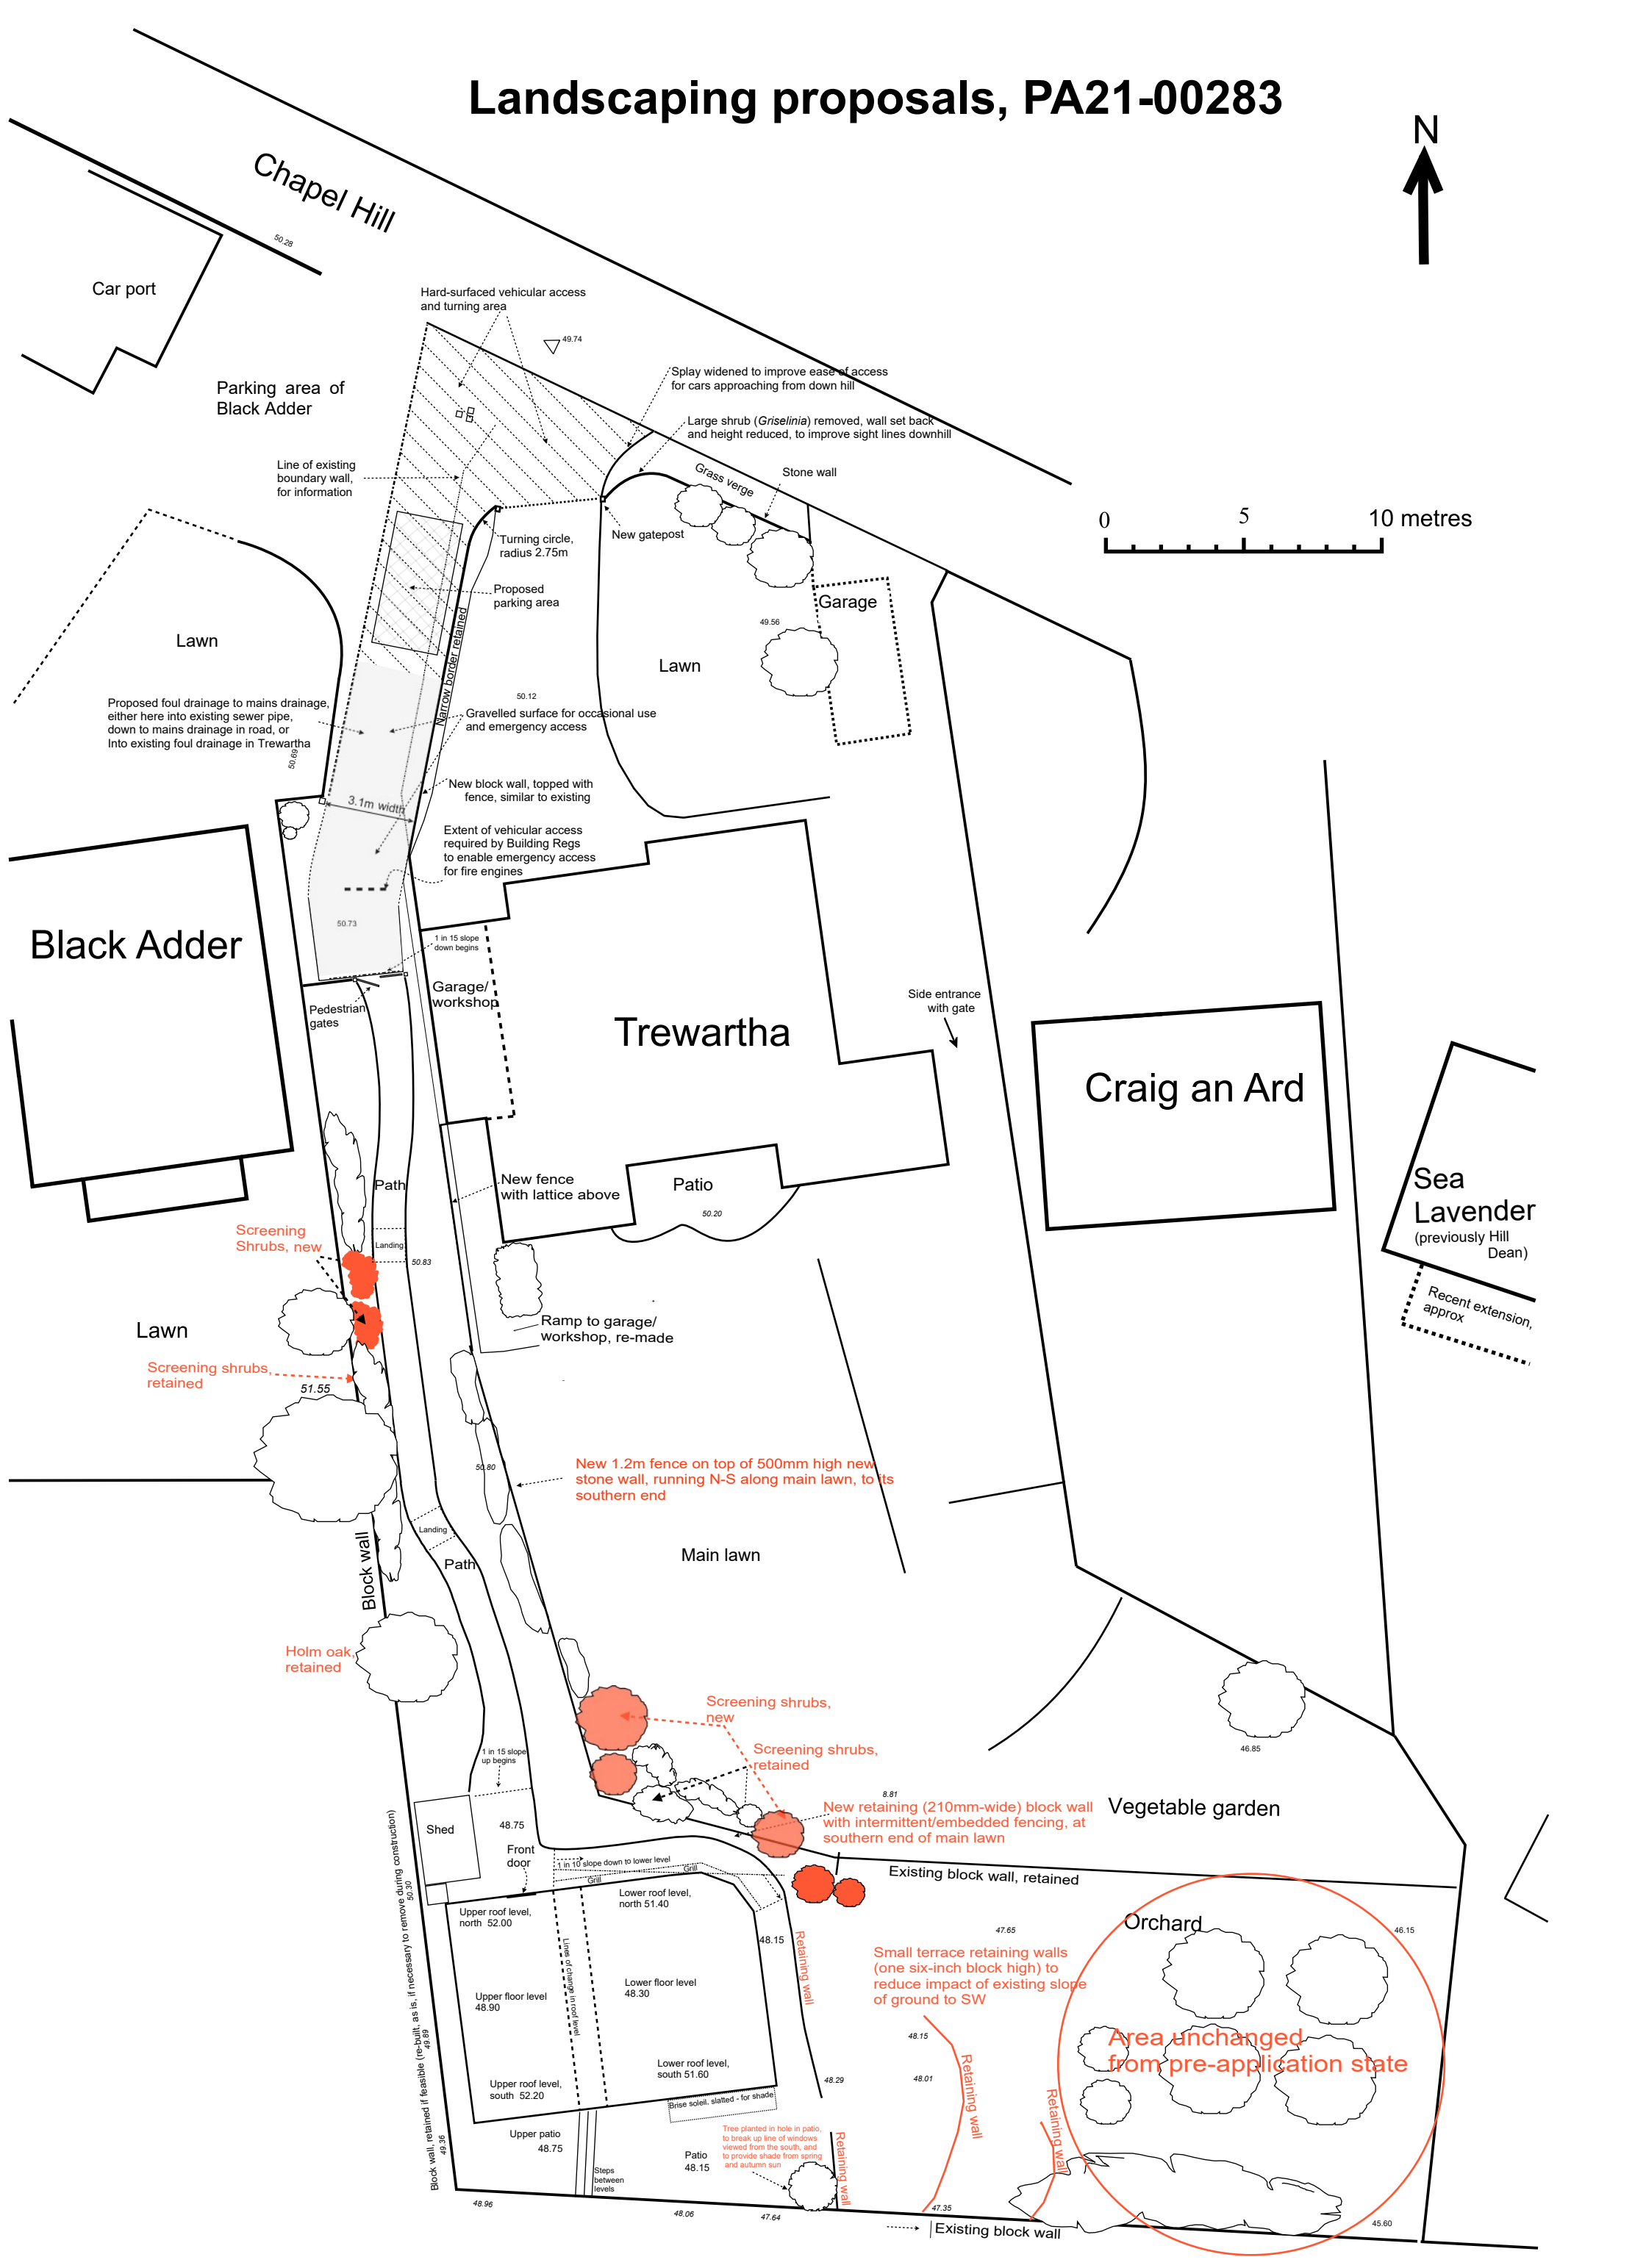Landscaping proposals, PA21-00283