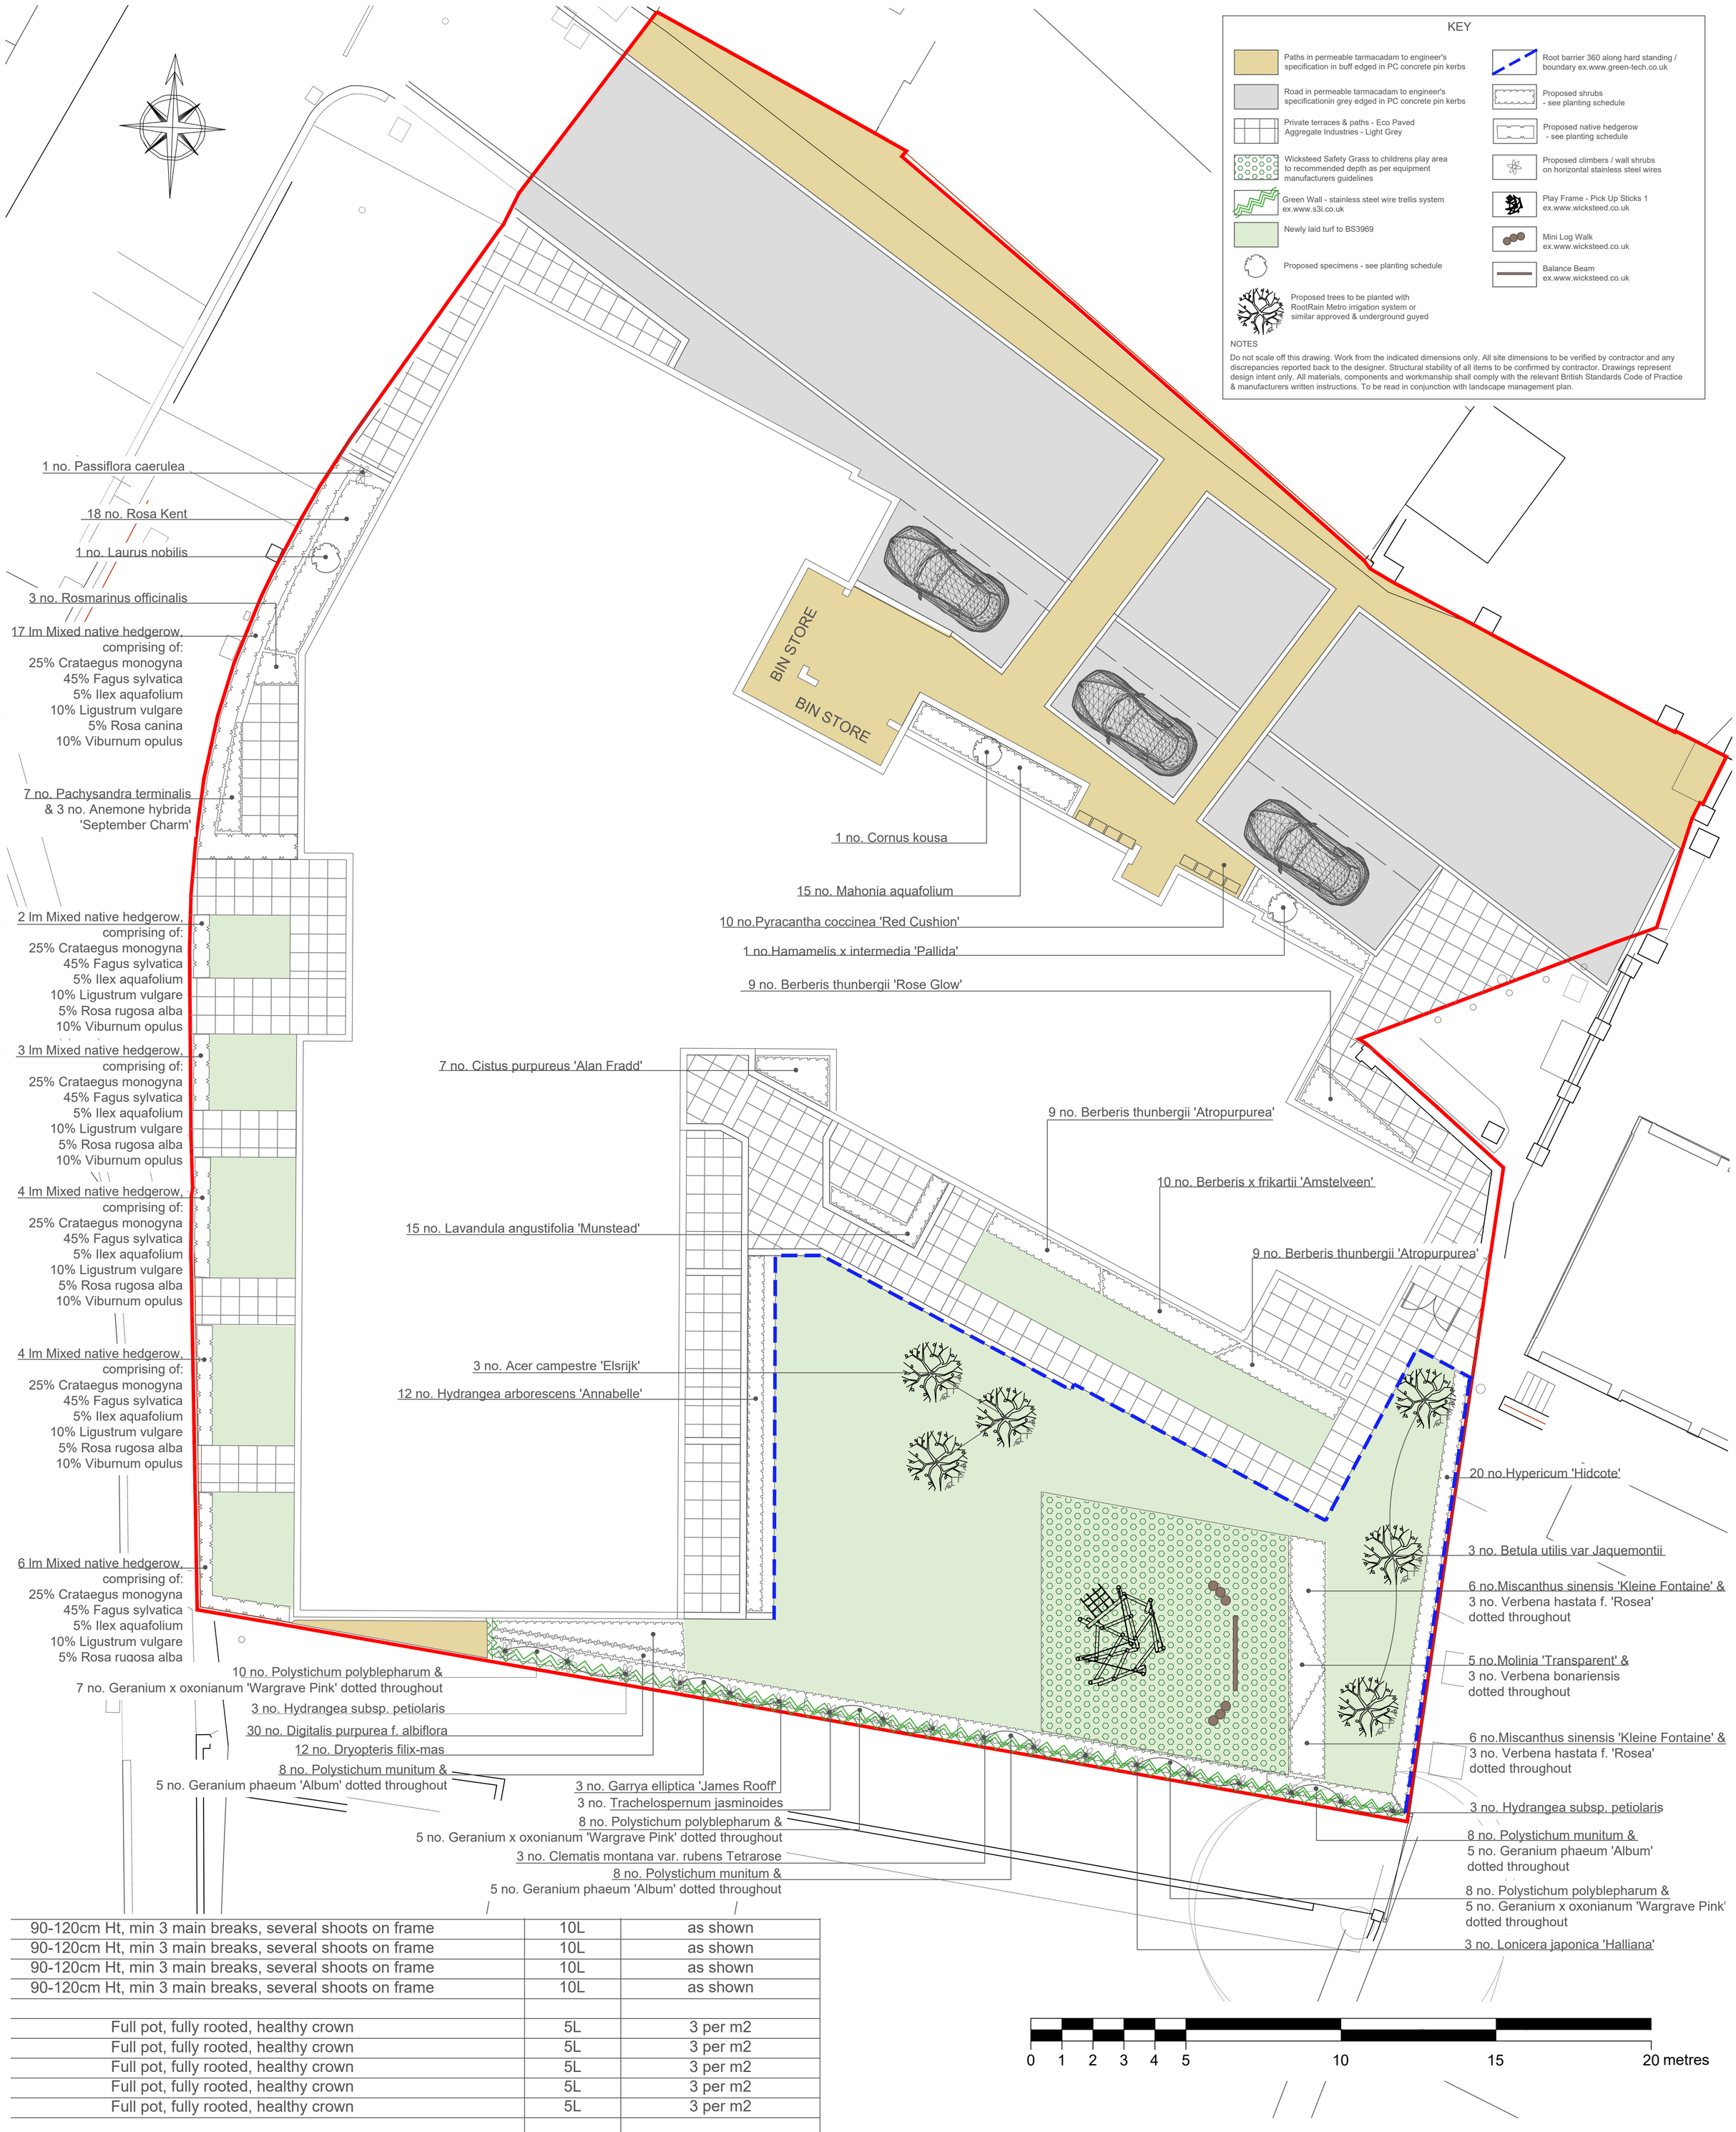

90-120cm Ht, min 3 main breaks, several shoots on frame	10L	as shown
90-120cm Ht, min 3 main breaks, several shoots on frame	10L	as shown
90-120cm Ht, min 3 main breaks, several shoots on frame	10L	as shown
90-120cm Ht, min 3 main breaks, several shoots on frame	10L	as shown
Full pot, fully rooted, healthy crown	5L	3 per m2
Full pot, fully rooted, healthy crown	5L	3 per m2
Full pot, fully rooted, healthy crown	5L	3 per m2
Full pot, fully rooted, healthy crown	5L	3 per m2
Full pot, fully rooted, healthy crown	5L	3 per m2
Full pot, fully rooted, healthy crown	3L	spot plants
30-40cm ht, bushy, min. 7 breaks	5L	3 per Lm
40-60cm ht, branched, min 7 breaks	5L	3 per Lm
40-60cm ht, branched, min 7 breaks	5L	3 per Lm
40-60cm ht, bushy, min. 6 breaks	5L	3 per Lm
80-100cm ht, branched min. 5 breaks	10L	spot plants
Full pot, fully rooted, healthy crown	5L	3 per Lm
Full pot, fully rooted, healthy crown	2L	3 per m2
Full pot, fully rooted, healthy crown	2L	3 per m2
multistem, 150-175cm ht	RB	as shown
40-60cm ht, bushy, min. 5 breaks	5L	3 per Lm
30-40cm ht, branched min 7 breaks	5L	3 per m2
Topiary Cone, 100-125cm ht	10L	as shown
20-30cm dia, bushy, min. 7 breaks	5L	4 per Lm
30-40cm ht, branched min 5 breaks	5L	3 per m2
15-20cm diameter, full pot	2L	4-5 per m2
40-60cm diameter, bushy, min. 7 breaks	5L	3 per m2
30-40cm ht, bushy, min 3 breaks	3L	3 per m2
30-40cm ht, bushy, min. 4 breaks	3L	3 per m2
Full pot, fully rooted, healthy crown	3L	spot plants
Full pot, fully rooted, healthy crown	3L	spot plants

of medium grade bark mulch. All trees, shrubs & seed and to be of local (UK) provenance. Use of herbicides to be

Drawing Title	Proposed Landscaping for :- Sydenham Police Station, 179 Dartmouth Rd, Sydenham SE26 4RN
Drawing Ref.	20/0201 rev.A
Scale	1 : 100 @ A1 (DO NOT SCALE)
Date	24th Feb 2020
Client	Selsdon Building Contractors Ltd.

Rev.	Description	Drawn	Date
A	Surfacing revised to road & paths	CJO	19th Jan 21

CHRISTINA ODELL, CHARTERED LANDSCAPE ARCHITECT
7 St Margarets Terrace, St Leonards-on-Sea, East Sussex TN37 6EN
christinajodell@gmail.com 0781 8566522