DRAWING FOR INFORMATION AND COORDINATION PURPOSE ONLY, SUBJECT TO FINAL SBD APPROVAL

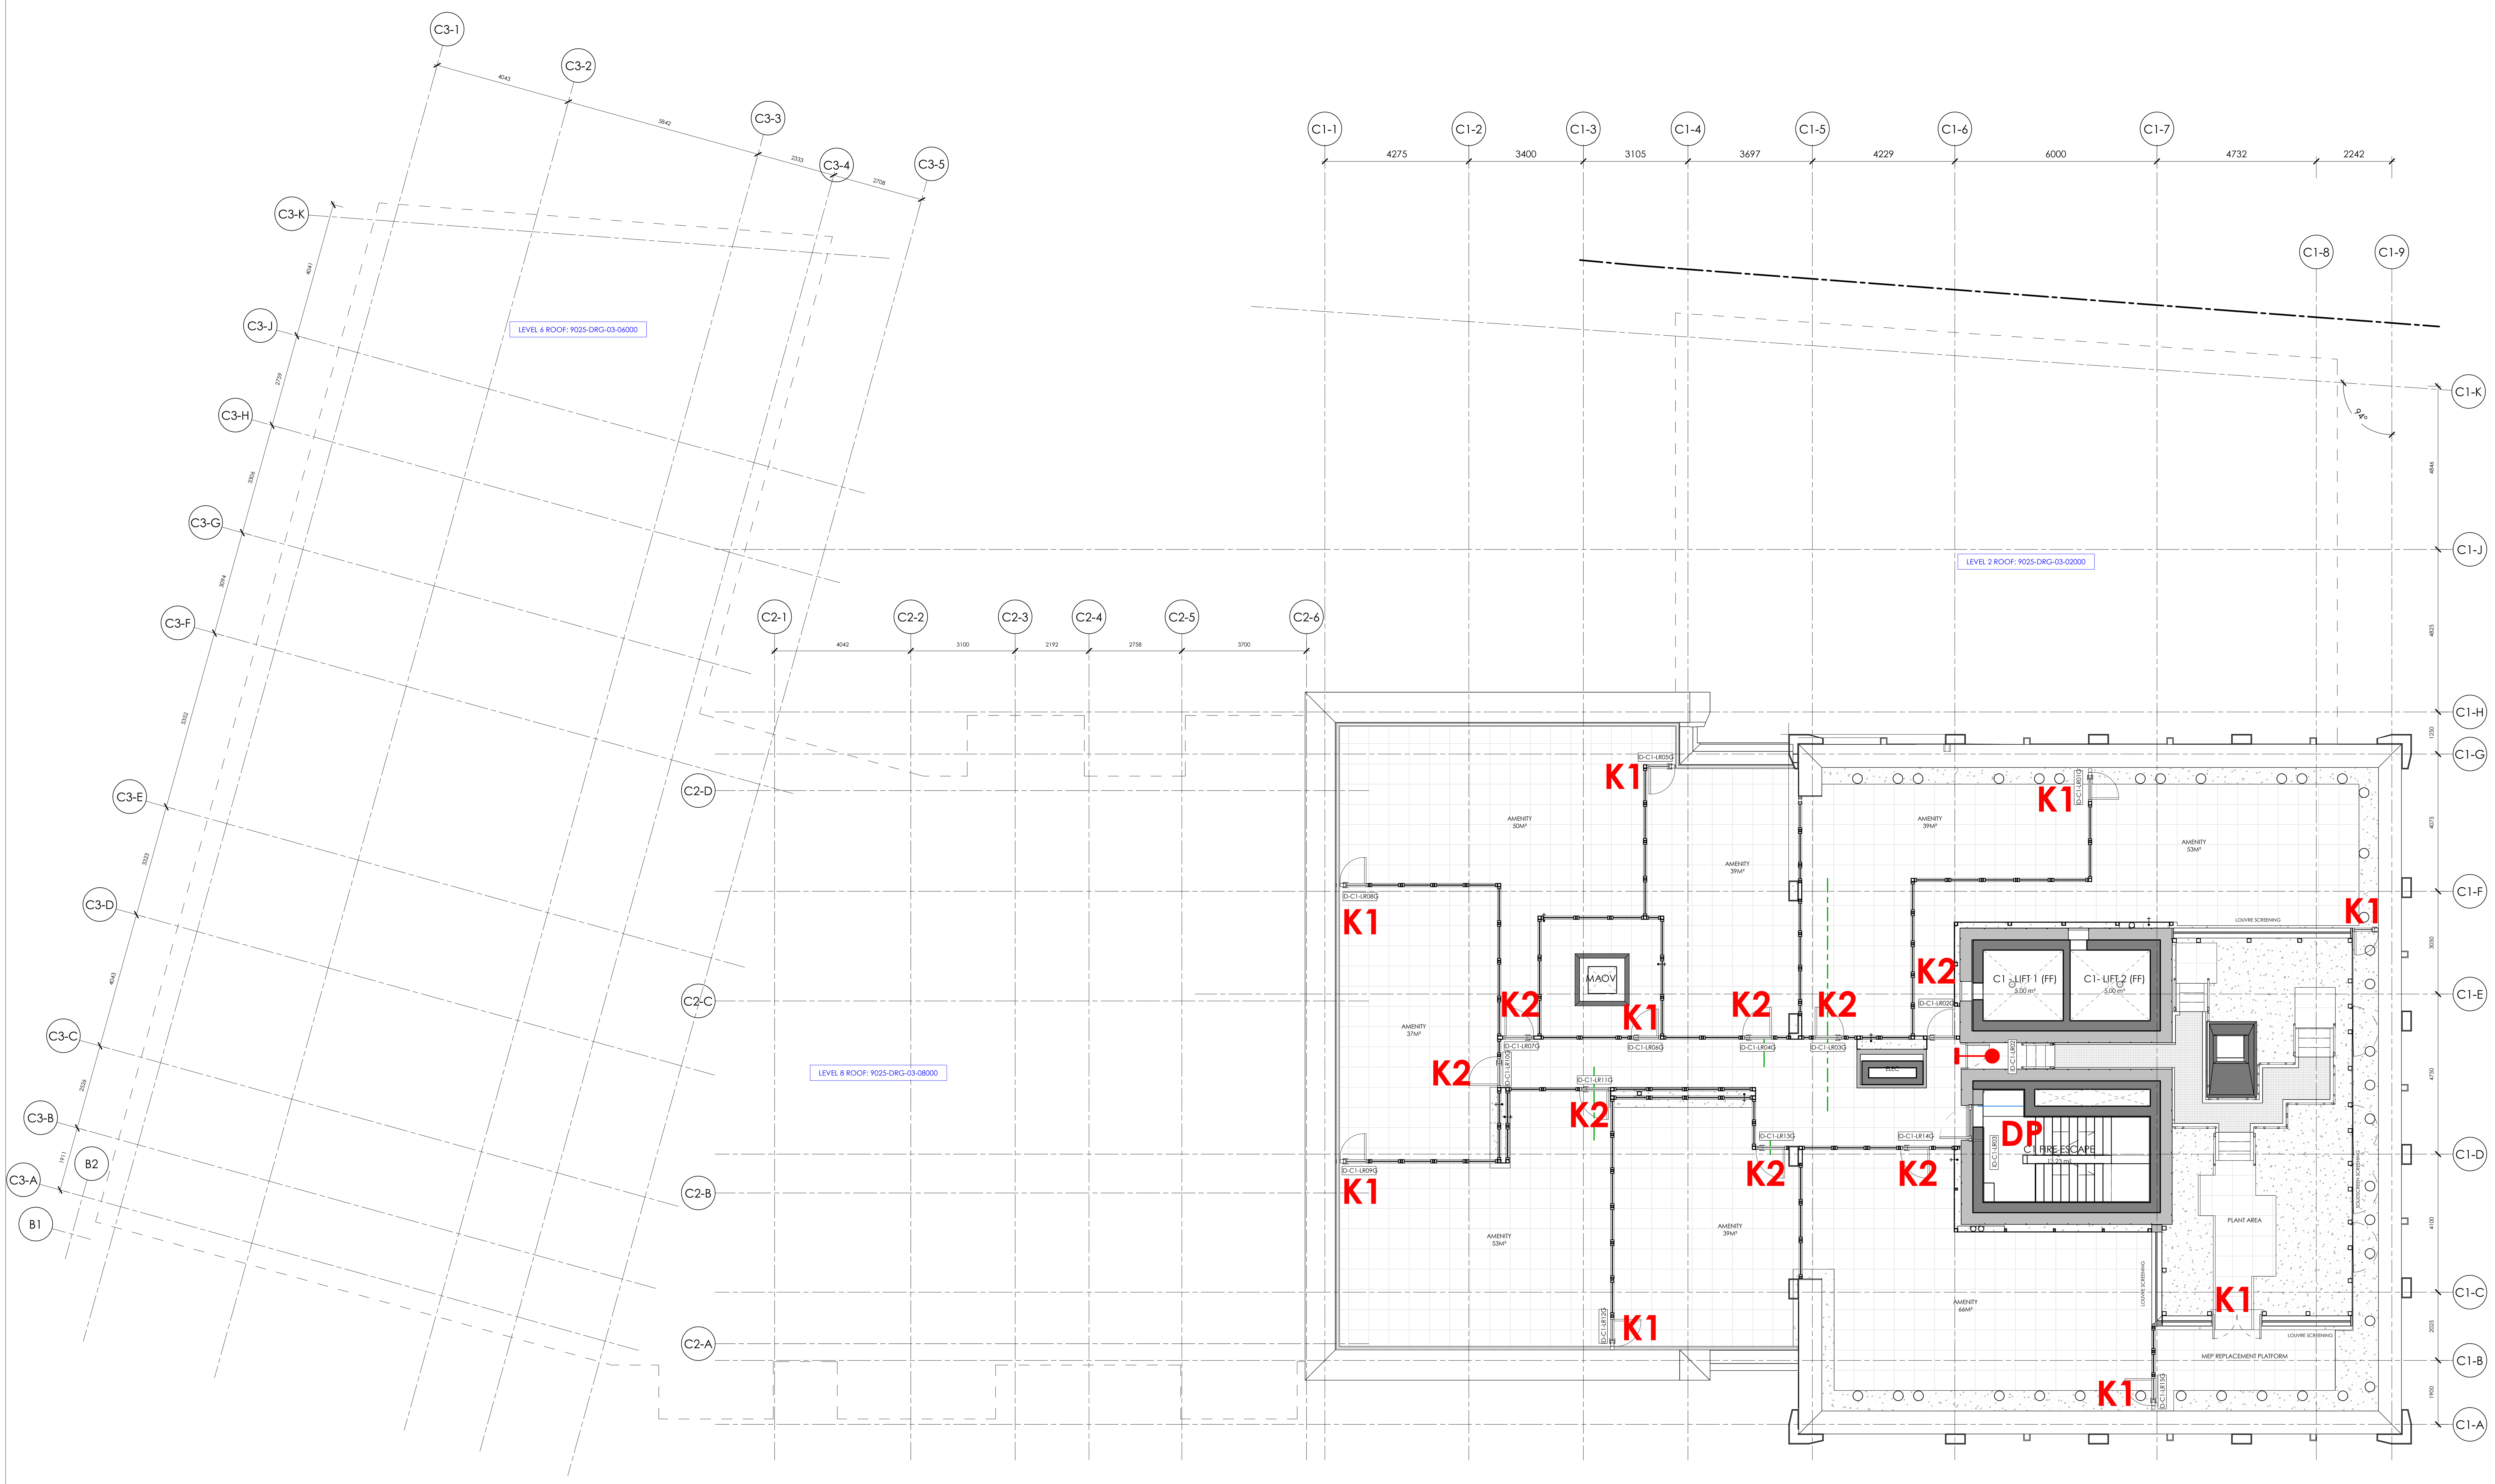


FOR LOCAL AUTHORITY USE ONLY

A1 Original Sheet Size

APPROVAL

| CLIENT | ARCHITECTURAL |
|---|---|
| | |

KEY PLAN

NOTES - GENERAL

1. THIS DRAWING IS THE COPYRIGHT OF BREWER SMITH BREWER GROUP AND MUST NOT BE RETAINED, COPIED OR USED WITHOUT THE ABOVE CONSULTANT'S CONSENT.
2. DIMENSIONS ARE NOT TO BE SCALED FROM THIS DRAWING.
3. ALL DIMENSIONS ARE IN MILLIMETRES AND LEVELS IN METRES UNLESS NOTED OTHERWISE.
4. ANY DISCREPANCIES, EITHER BETWEEN WRITTEN DIMENSIONS AND SITE DIMENSIONS OR WITHIN THESE DRAWINGS SHOULD BE BROUGHT TO THE IMMEDIATE ATTENTION OF THE ARCHITECT BEFORE EXECUTING THE WORKS.
5. THIS DRAWING IS TO BE READ IN CONJUNCTION WITH ALL OTHER DOCUMENTATION FORMING THE CONSTRUCTION CONTRACT.
6. ALL EXISTING DIMENSIONS/ LEVELS ETC. INDICATED ON DRAWINGS ARE TO BE VERIFIED ON SITE.
7. CONTRACTOR TO SUBMIT COORDINATED SHOP DRAWINGS FOR ENGINEER'S APPROVAL AS REQUIRED PRIOR TO COMMENCEMENT OF WORKS AT SITE.
8. MA LEVEL ABREVIATION STRATEGY APPLIED AS PER BELOW
9. OS DATUM USED FOR BUILDING HEIGHT. FOR CONVERSION - 11850 FOR PROJECT HEIGHTS.

PROJECT SPECIFIC LEVEL ANNOTATIONS:

AFFL
FFL — FLOOR FINISH
SCREED
SSL — STRUCTURAL SLAB

NBS: SUB-CLAUSE ← SPECIFICATION SPECIFIC CLAUSE
DESCRIPTION ← ASSOCIATED DESCRIPTIVE TEXT

KEY AND LEGEND

| CODE | DESCRIPTION |
|---|---|
| K | KEY ACCESS FOR PRIVATE RESIDENTIAL - PAS24 RATING |
| K1 | KEY ACCESS FOR MAINTENANCE ONLY |
| K2 | KEY ACCESS FOR PRIVATE RESIDENTIAL TERRACE |
| DP | DOOR WITH PAS24 RATING |
| DL | DOOR WITH LPS 1175 SR2 RATING |
| DB | DOOR WITH BS EN1627 RC3 RATING |
| WP | WINDOW WITH PAS24 RATING |
| L | RESIDENTIAL LIFT WITH ACCESS CONTROL |

ACCESS CONTROL ARRANGEMENT

PUSH TO EXIT — CARD READER

| REVISION | DESCRIPTION | DATE | BY |
|---|---|---|---|
| C01 | ISSUE FOR CONSTRUCTION | 19.03.21 | KD |

DRAWING STATUS
FOR CONSTRUCTION

CLIENT
MOUNTANVIL

CONSULTANT
t +44 (0) 203 978 2800
e enquiries@bsbgroup.com
w www.bsbgroup.com
a 5th floor, Northside, 77 Kingsway, London WC2B 6SR
BSBG Brewer Smith Brewer Group

STRUCTURAL CONSULTANT
Stantec

MEP CONSULTANT
FOREMAN ROBERTS

PROJECT
**WHITECHAPEL CENTRAL PHASE 2**
Raven Row / Cavell Street
Whitechapel E1 2EN

DRAWING TITLE
# BLOCK C1 ROOF SECURITY ACCESS STRATEGY PLAN

| DRAWN | KD | CHECKED | JS | APPROVED | MV |
|---|---|---|---|---|---|
| SCALE | 1 : 100 | DATE | 03/17/21 | PROJ. No | 54506 |

CLIENT DRAWING No.: 9025-DRG-41-RF001
DRAWING No.: 41-RF001
REVISION: C01

9025-3DM-100_Plans.rvt