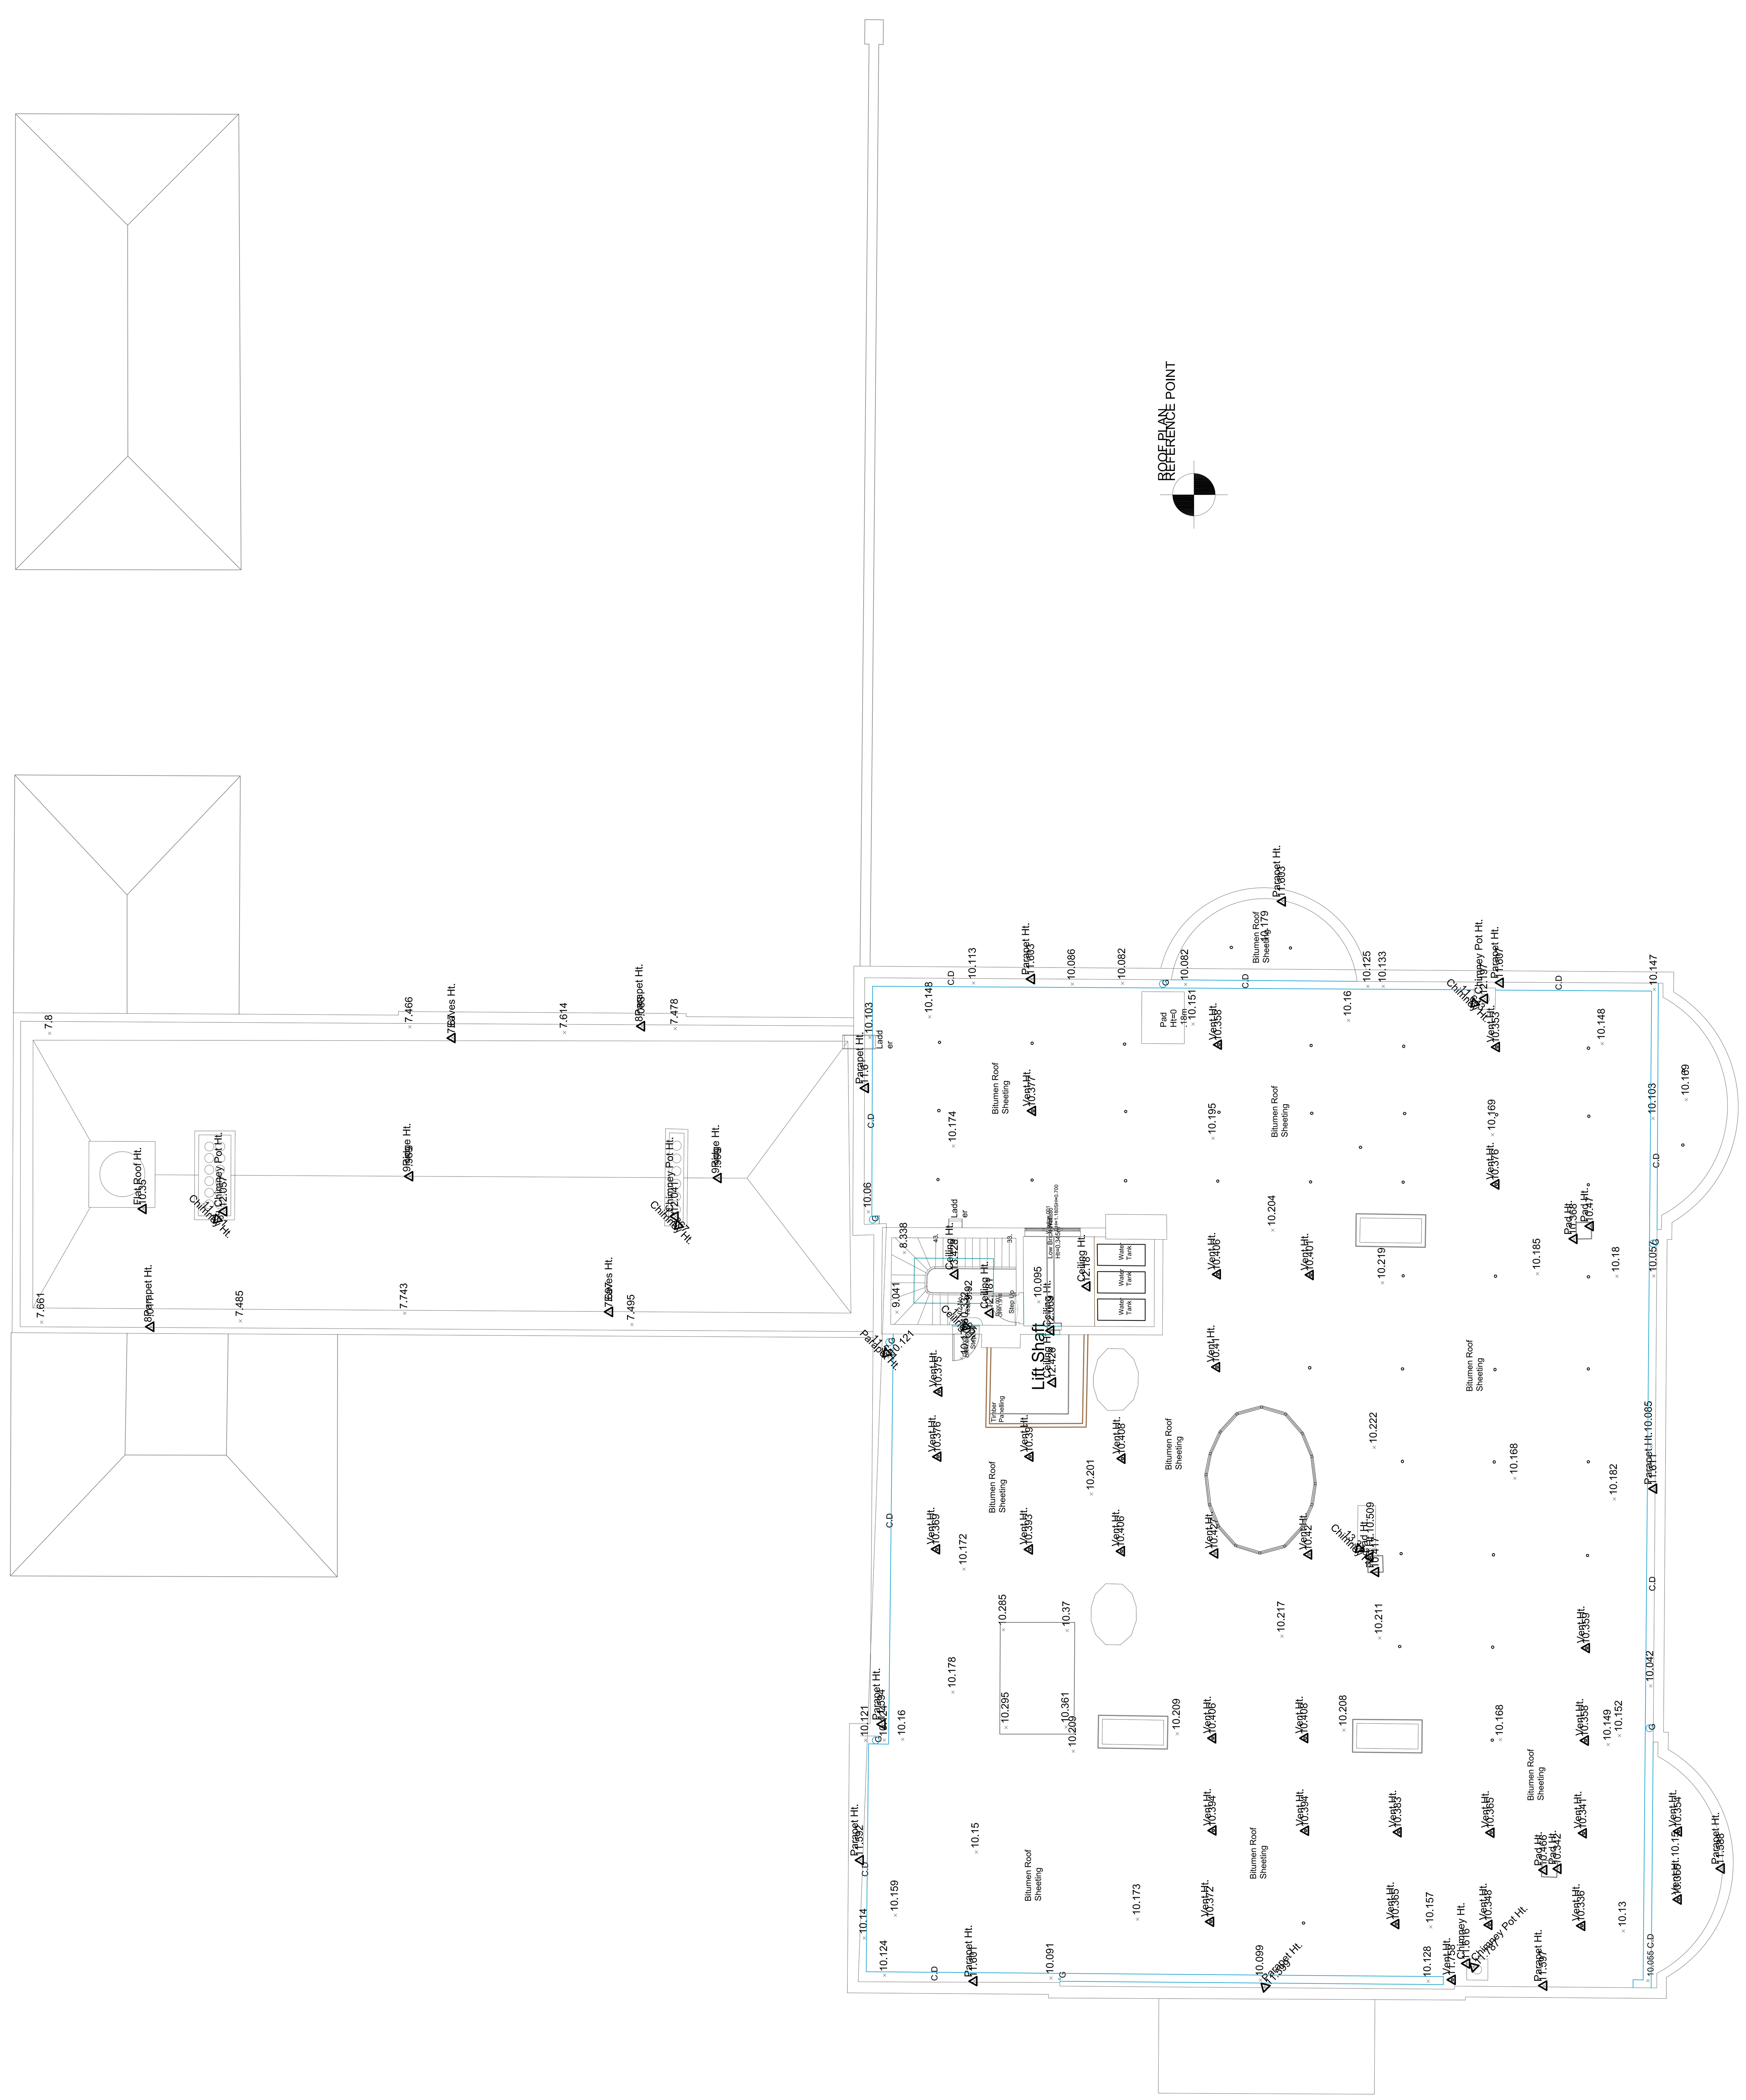

EXISTING ROOF PLAN (2nd Floor Plan)

Scale 1:100 @ A0

0 5 10 15 20 25 30 35 40 45 50 M

NOTES

check and verify all critical dimensions on site before starting work either on site or on workshop drawings. This drawing to be read in conjunction with all other Architects', consultants' contractors' and subcontractors' drawings.
Please report any errors, omissions or discrepancies between drawings & site conditions. All materials, components & workmanship to meet or exceed the current Building Regulations and British Standards. Allways follow the appropriate manufacturers' recommendations.
This drawing is not to be copied, reprinted or disclosed to any third party. all designs are copyright. ©Kirk+Randall Ltd.

REV	DATE	DWN	DESCRIPTION	CHK
D	9/4/2021	GPS	Updated for Planning Purposes	CV
C	4/12/18	GPS	Updated for Planning Purposes	CV
B	20/7/18	GPS	Issued for Historic England	CV
A	7/07/18	GPS	Surveyed Basement added to K+R drawing	CV

KIRK & RANDALL LTD

PROJECT

SACOMBE HOUSE

DRAWING TITLE

SURVEYED
SECOND FLOOR PLAN

DRAWING SERIES: FOR PLANNING

DRAWING STATUS: SURVEY - Sur; SKETCH - SK; PLANNING - PL; CONSTRUCTION - C

SCALE: 1:100 @ A0

DRAWN DATE: 4th December 2008

DRAWN BY: GPS

CHECKED BY: CV

JOB NUMBER	STATUS	DRAWING NO	REVISION
A101H	Sur	1001	D

\\Sturd01\Main\Projects\Sacombe House\ISSUED\Authorities\planning\210409 - LBC - Roof and Edwardian Stairs\Existing Floor Plans.dwg, Model, 09/04/2021 10:49:24, Giles.Shorter, Adobe PDF, Oversize A0, 1:100