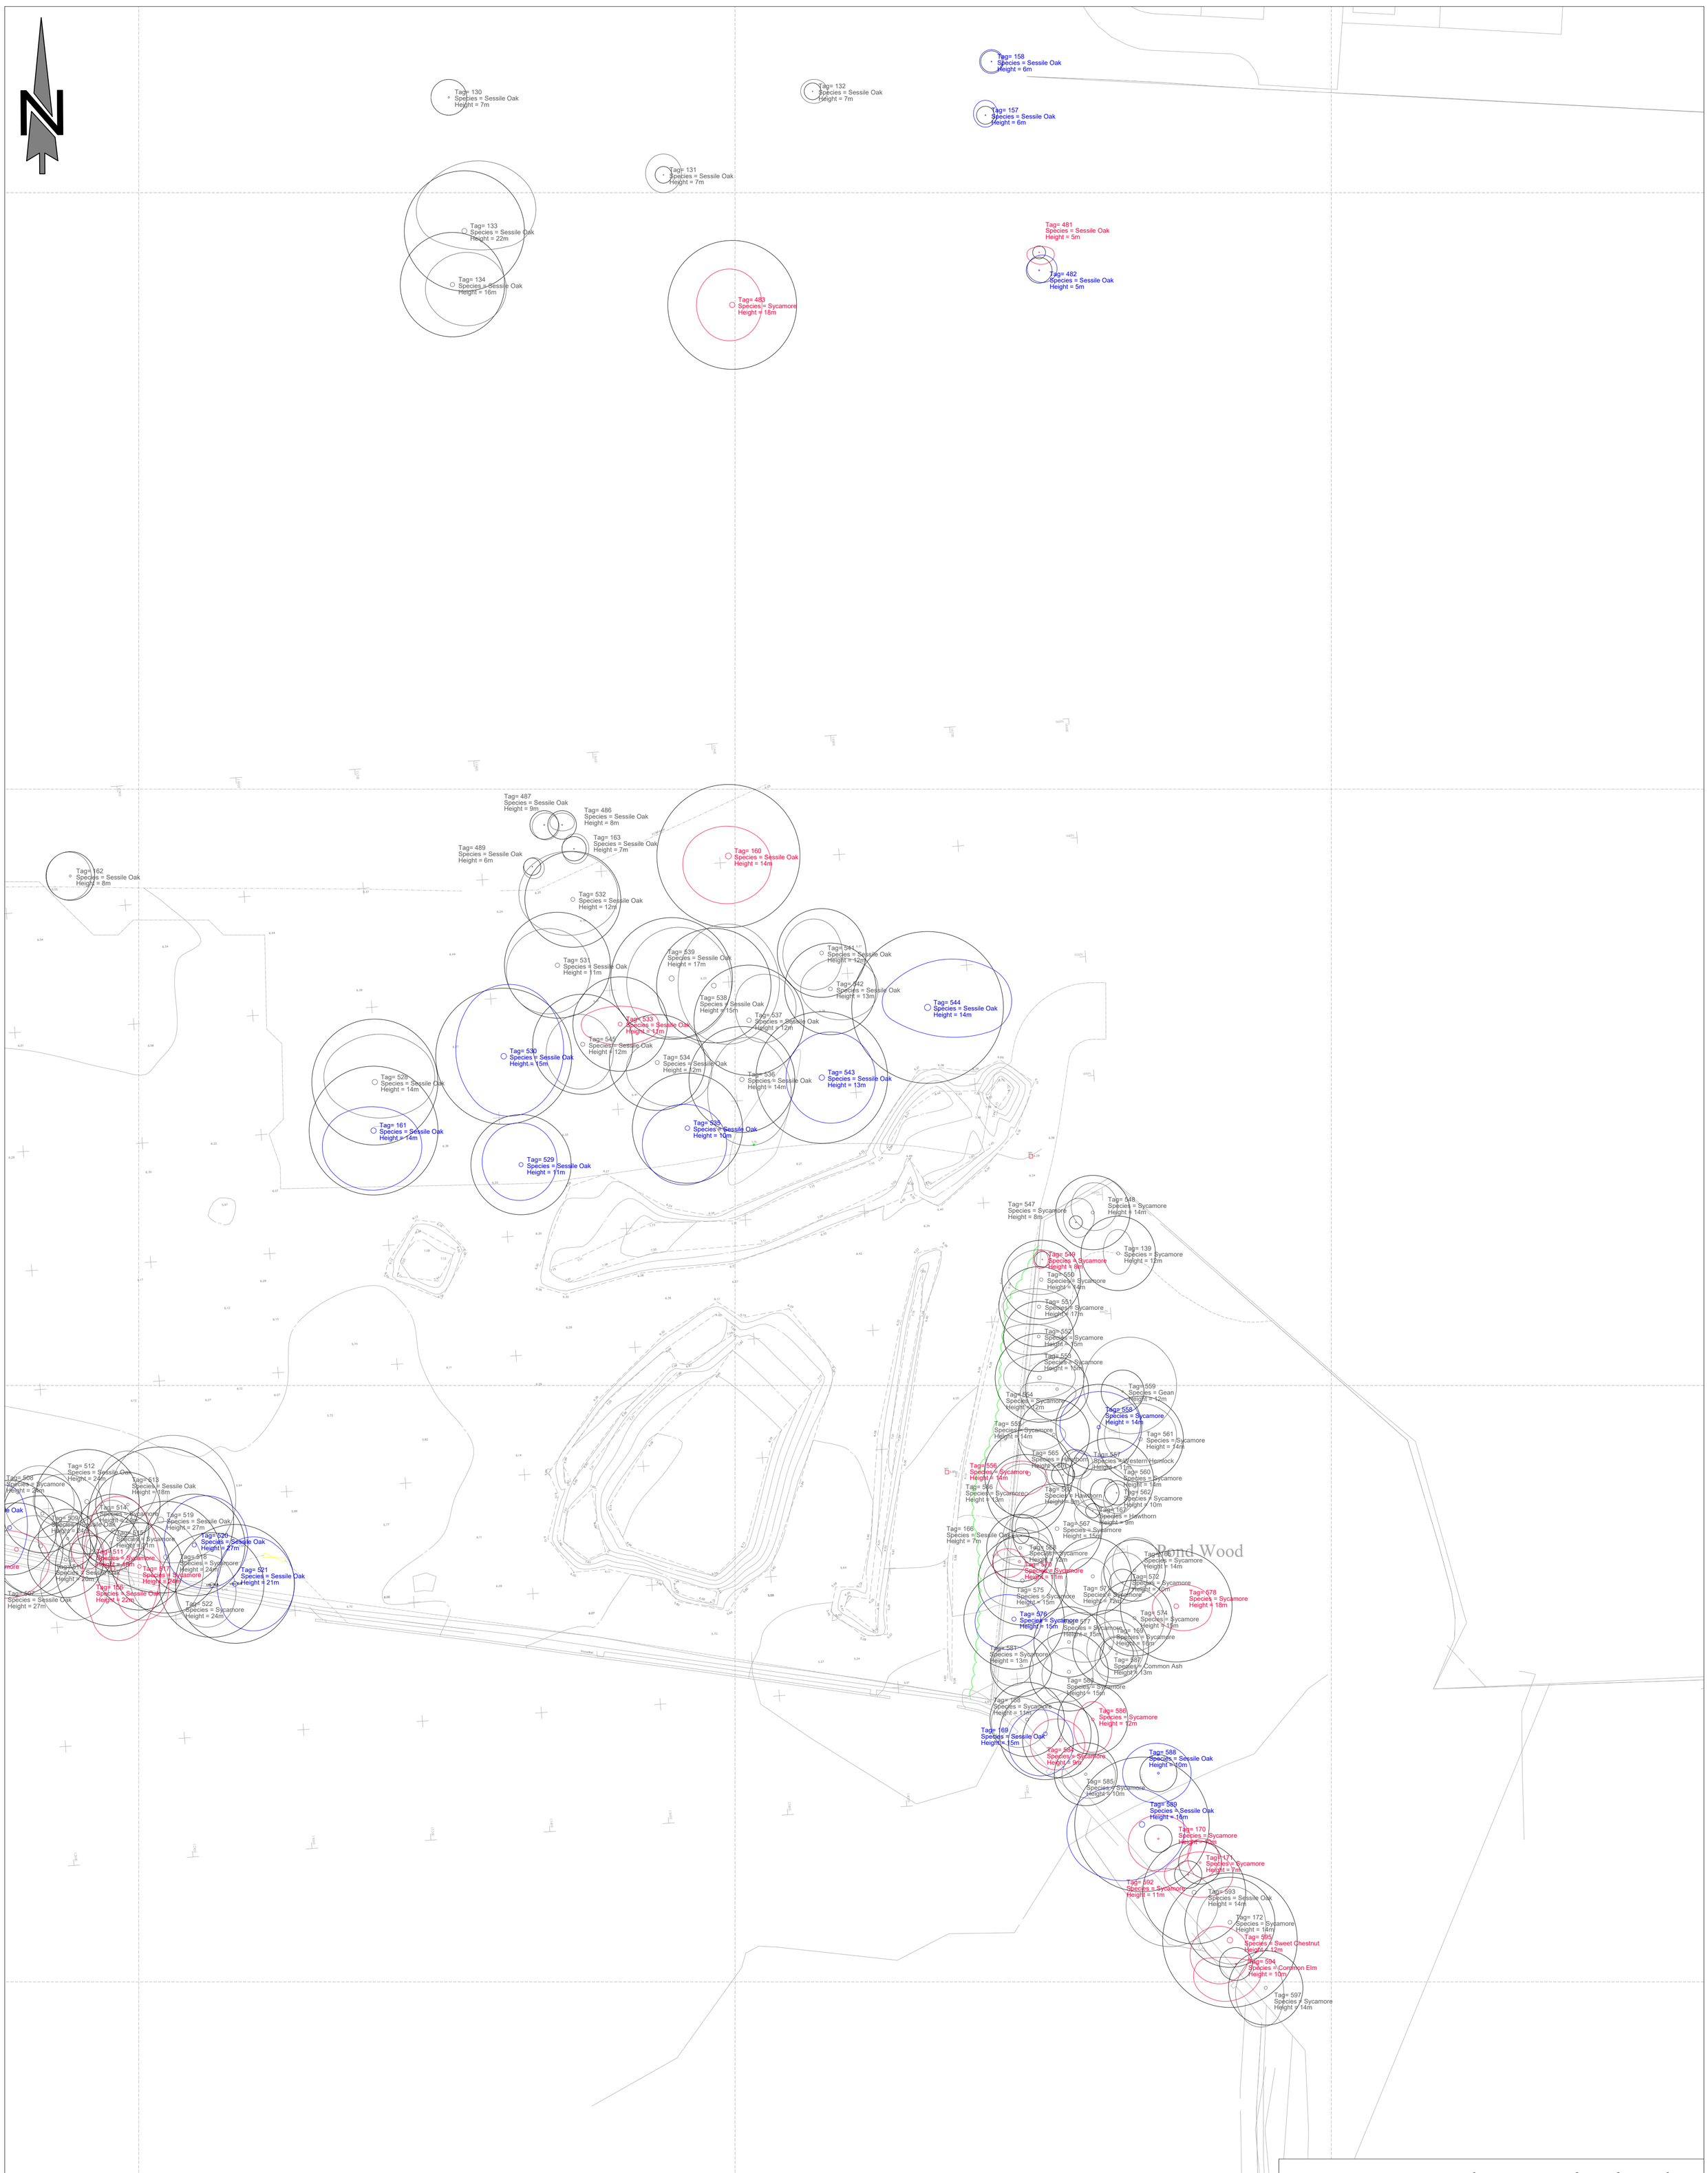

Acorna Ecology Limited

TITLE	Tree Survey and Constraints Plan		
LOCATION	Alloa		
DRAWN: S.Dickson.	SCALE: 1:500	DATE:	17.03.2021
DRAWING No. : SD 0217(07A)- Tree		PAGE :	1 of 2

Acorna Ecology Limited
50 Foxdale Drive, Bonnybridge, FK4 2FE
e-mail : acornaecology@gmail.com www.acorna.net
MOB : 07800 565 809