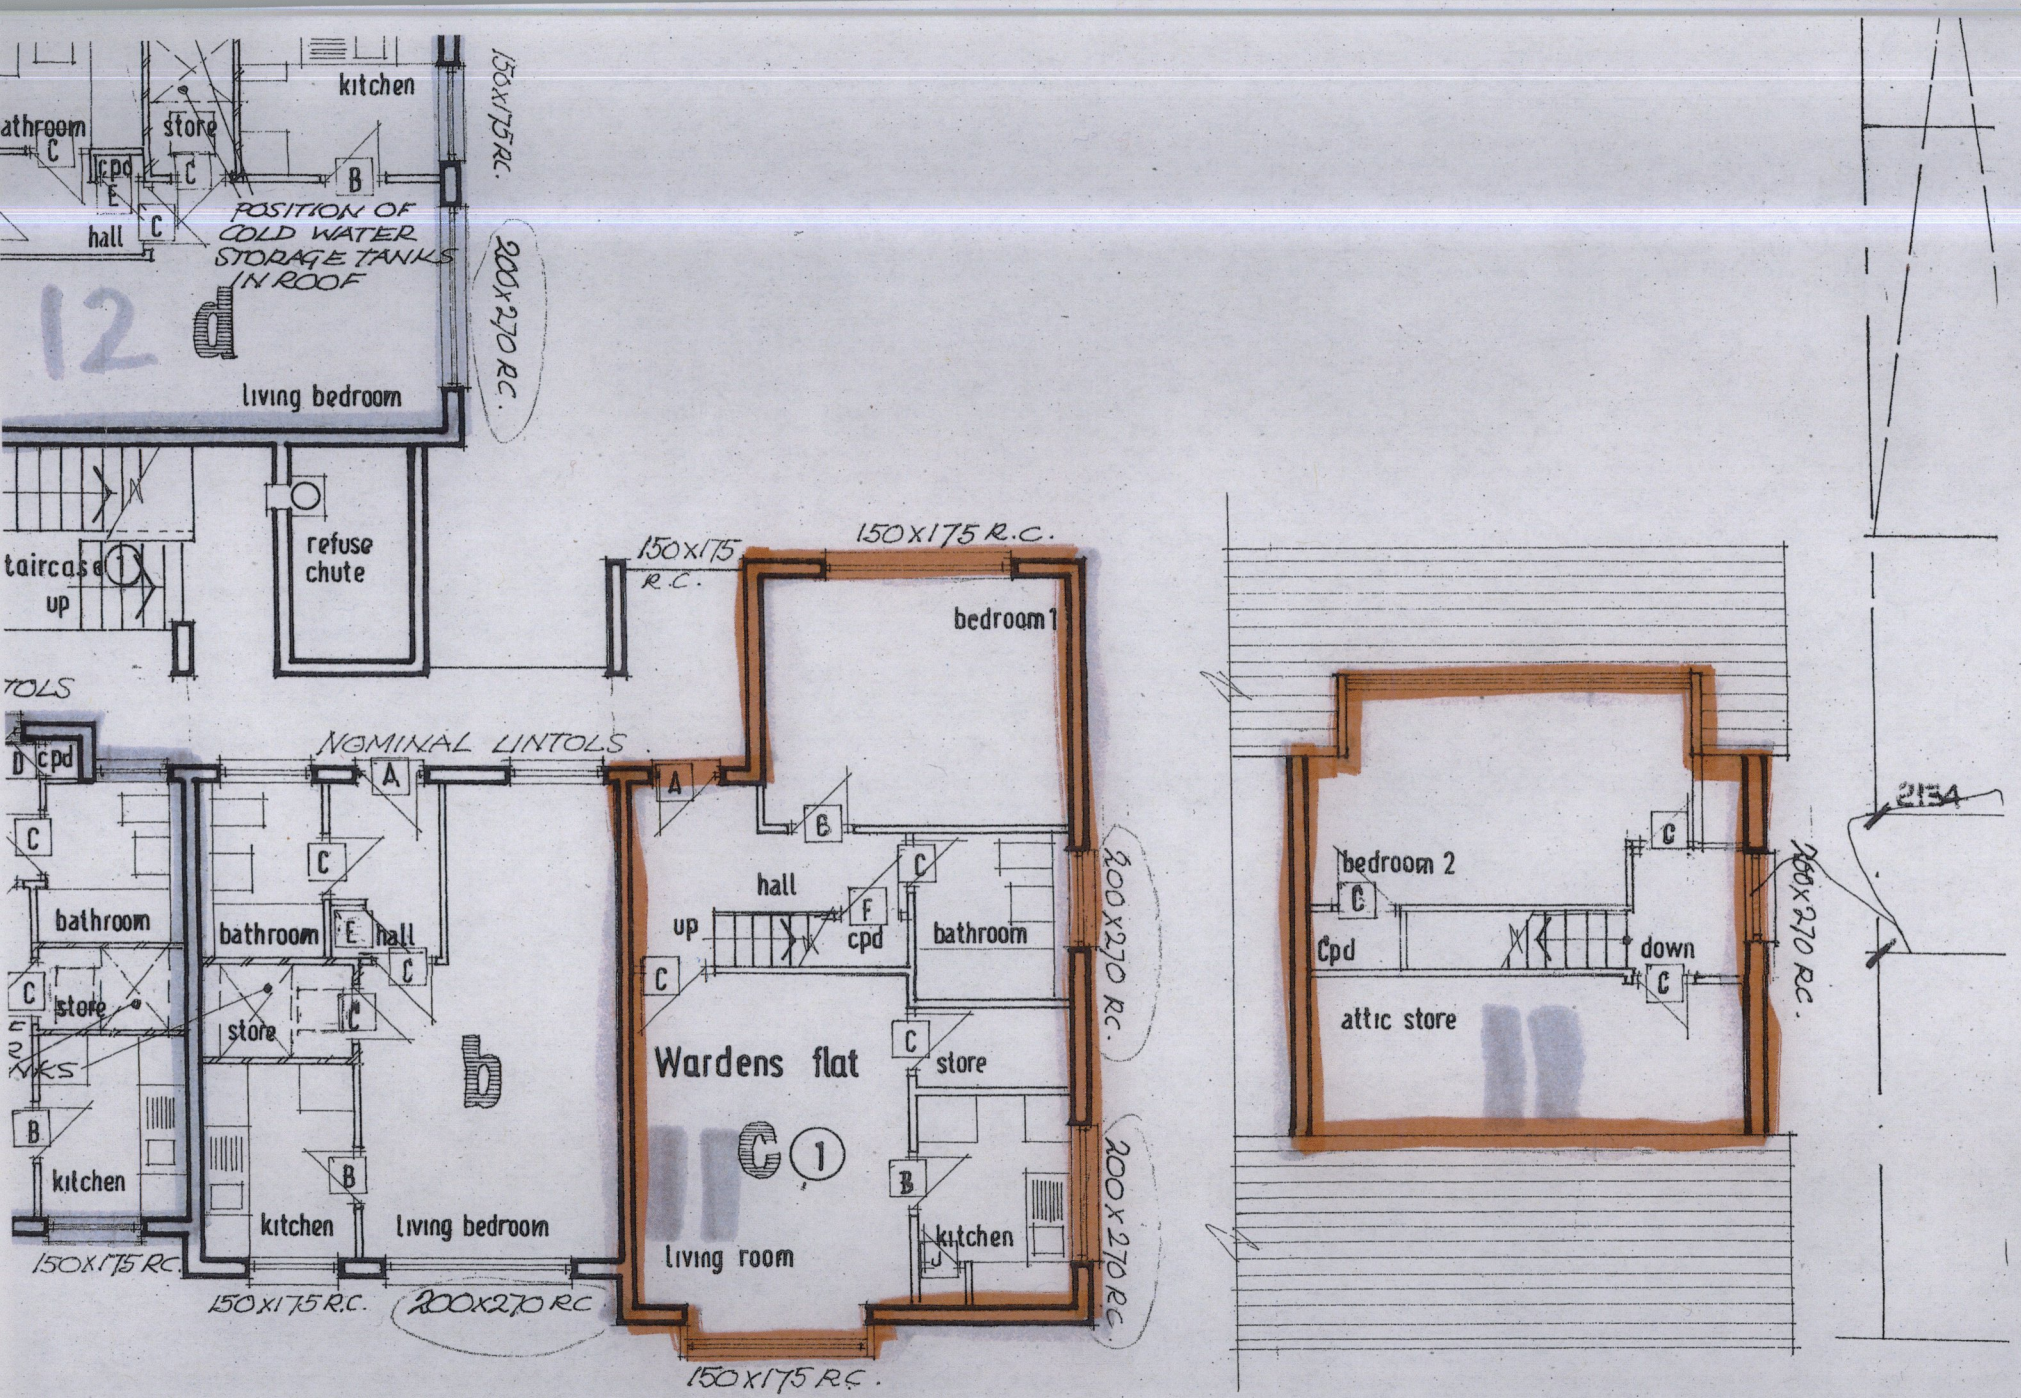

FLAT 11, JEAL OAKWOOD COURT KT18 5JA.

EXISTING FIRST PLANS 1:100